CONTRACT NO. 70134

F.A.P. RTE.	SECTION	COUNTY	TOTAL SHEETS	SHEET NO.
749	------•------	EDGAR	75	60

STA. 279+00.00 TO STA. 280+00.00

FED. ROAD DIST. NO. _ | ILLINOIS | FED. AID PROJECT

• 14RS-2, 122RS-3 & (123NRS,14)BR

S.N. 023-2015

FINAL SURVEY — NOTE BOOK — NO. — BY — DATE
SURVEYED
PLOTTED
TYPED
AREAS
AREAS CHECKED

ORIGINAL SURVEY — NOTE BOOK — NO. — BY — DATE
SURVEYED
PLOTTED
TYPED
AREAS
AREAS CHECKED
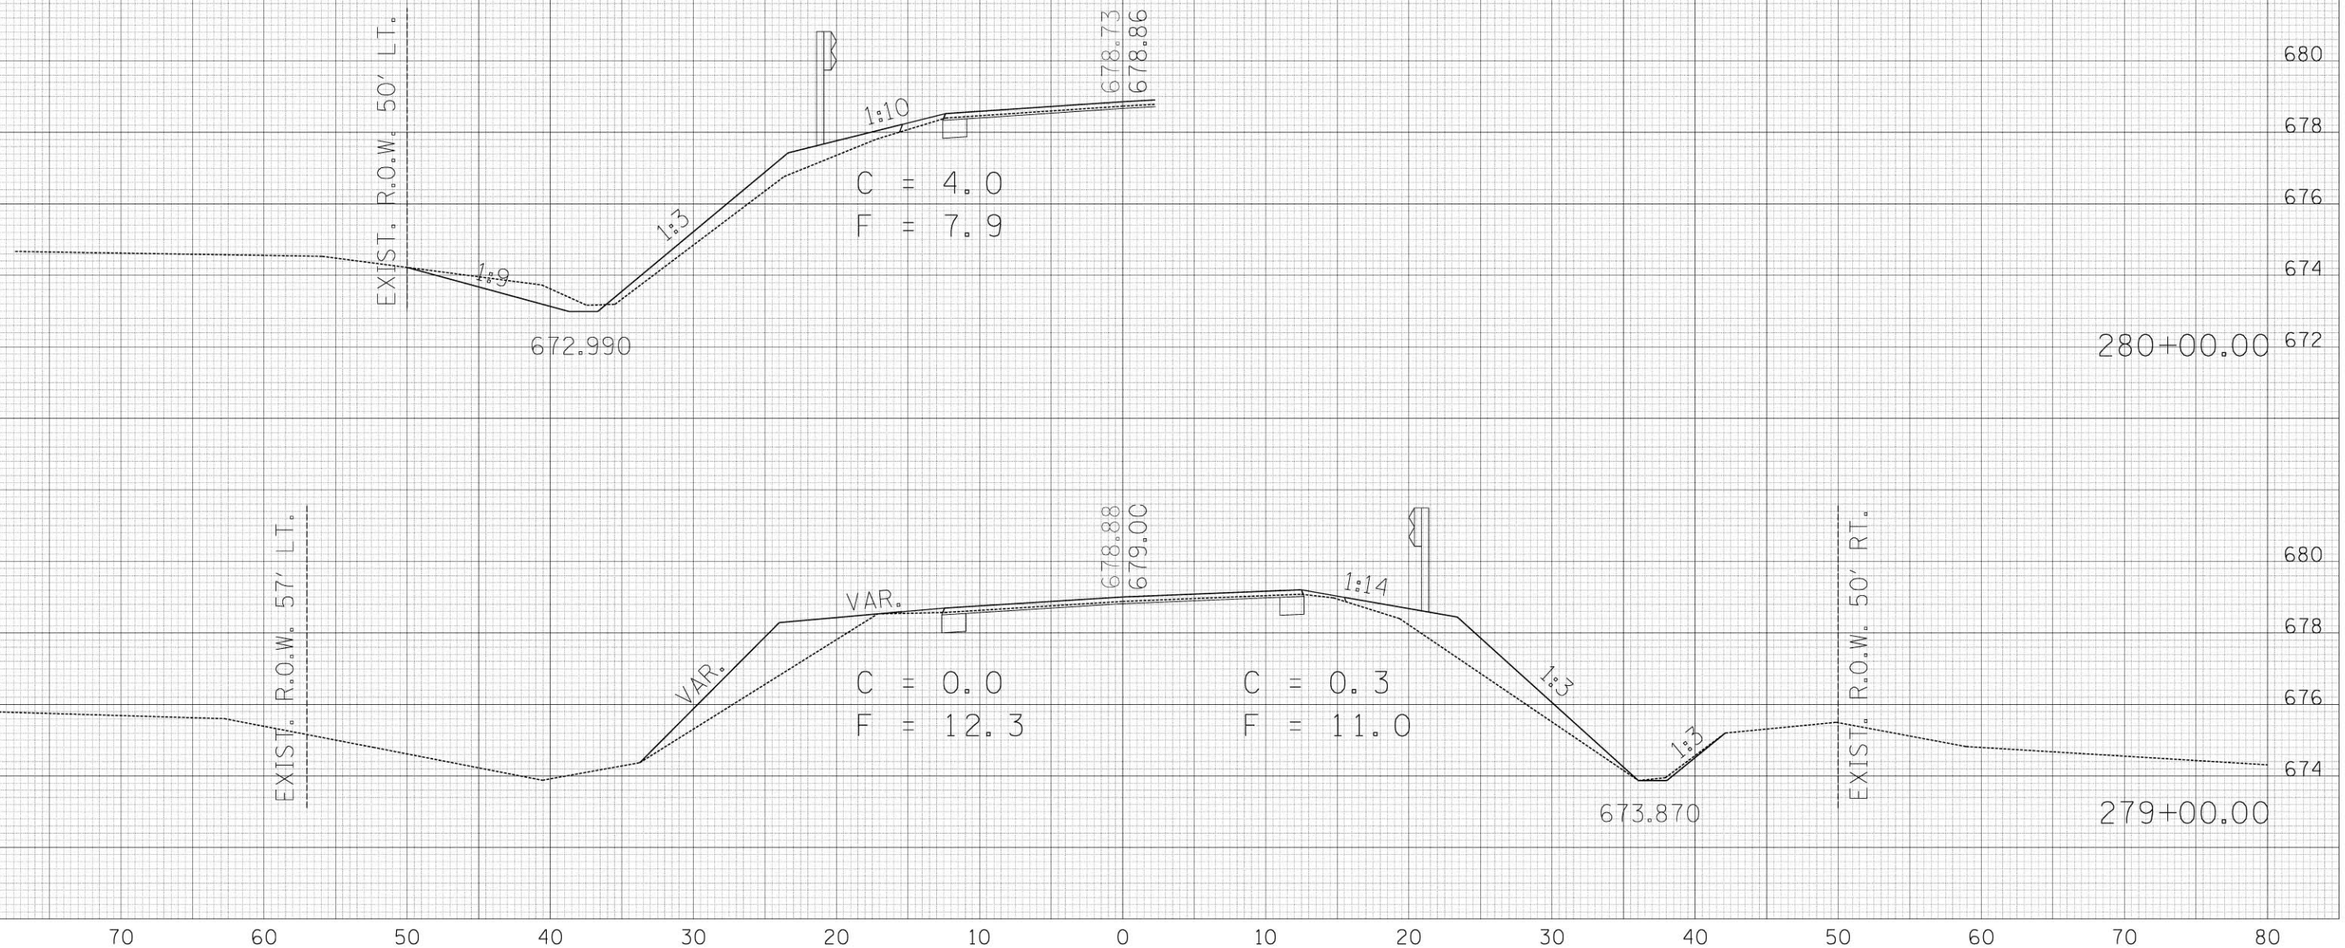
PLOT DATE = 2/7/2006
FILE NAME = c:\pro_gecs\u5926400 (v8i\133x200.dgn
PLOT SCALE = 10.5882 ' / IN.
USER NAME = ceo-lock_jd