CONTRACT NO. 70134

F.A.P RTE.	SECTION	COUNTY	TOTAL SHEETS	SHEET NO.
749	*	EDGAR	75	63

STA. 365+00.00 TO STA. 366+00.00

FED. ROAD DIST. NO. _ ILLINOIS FED. AID PROJECT

* 14RS-2, 122RS-3 & (123NRS,14)BR

S.N. 023-8314

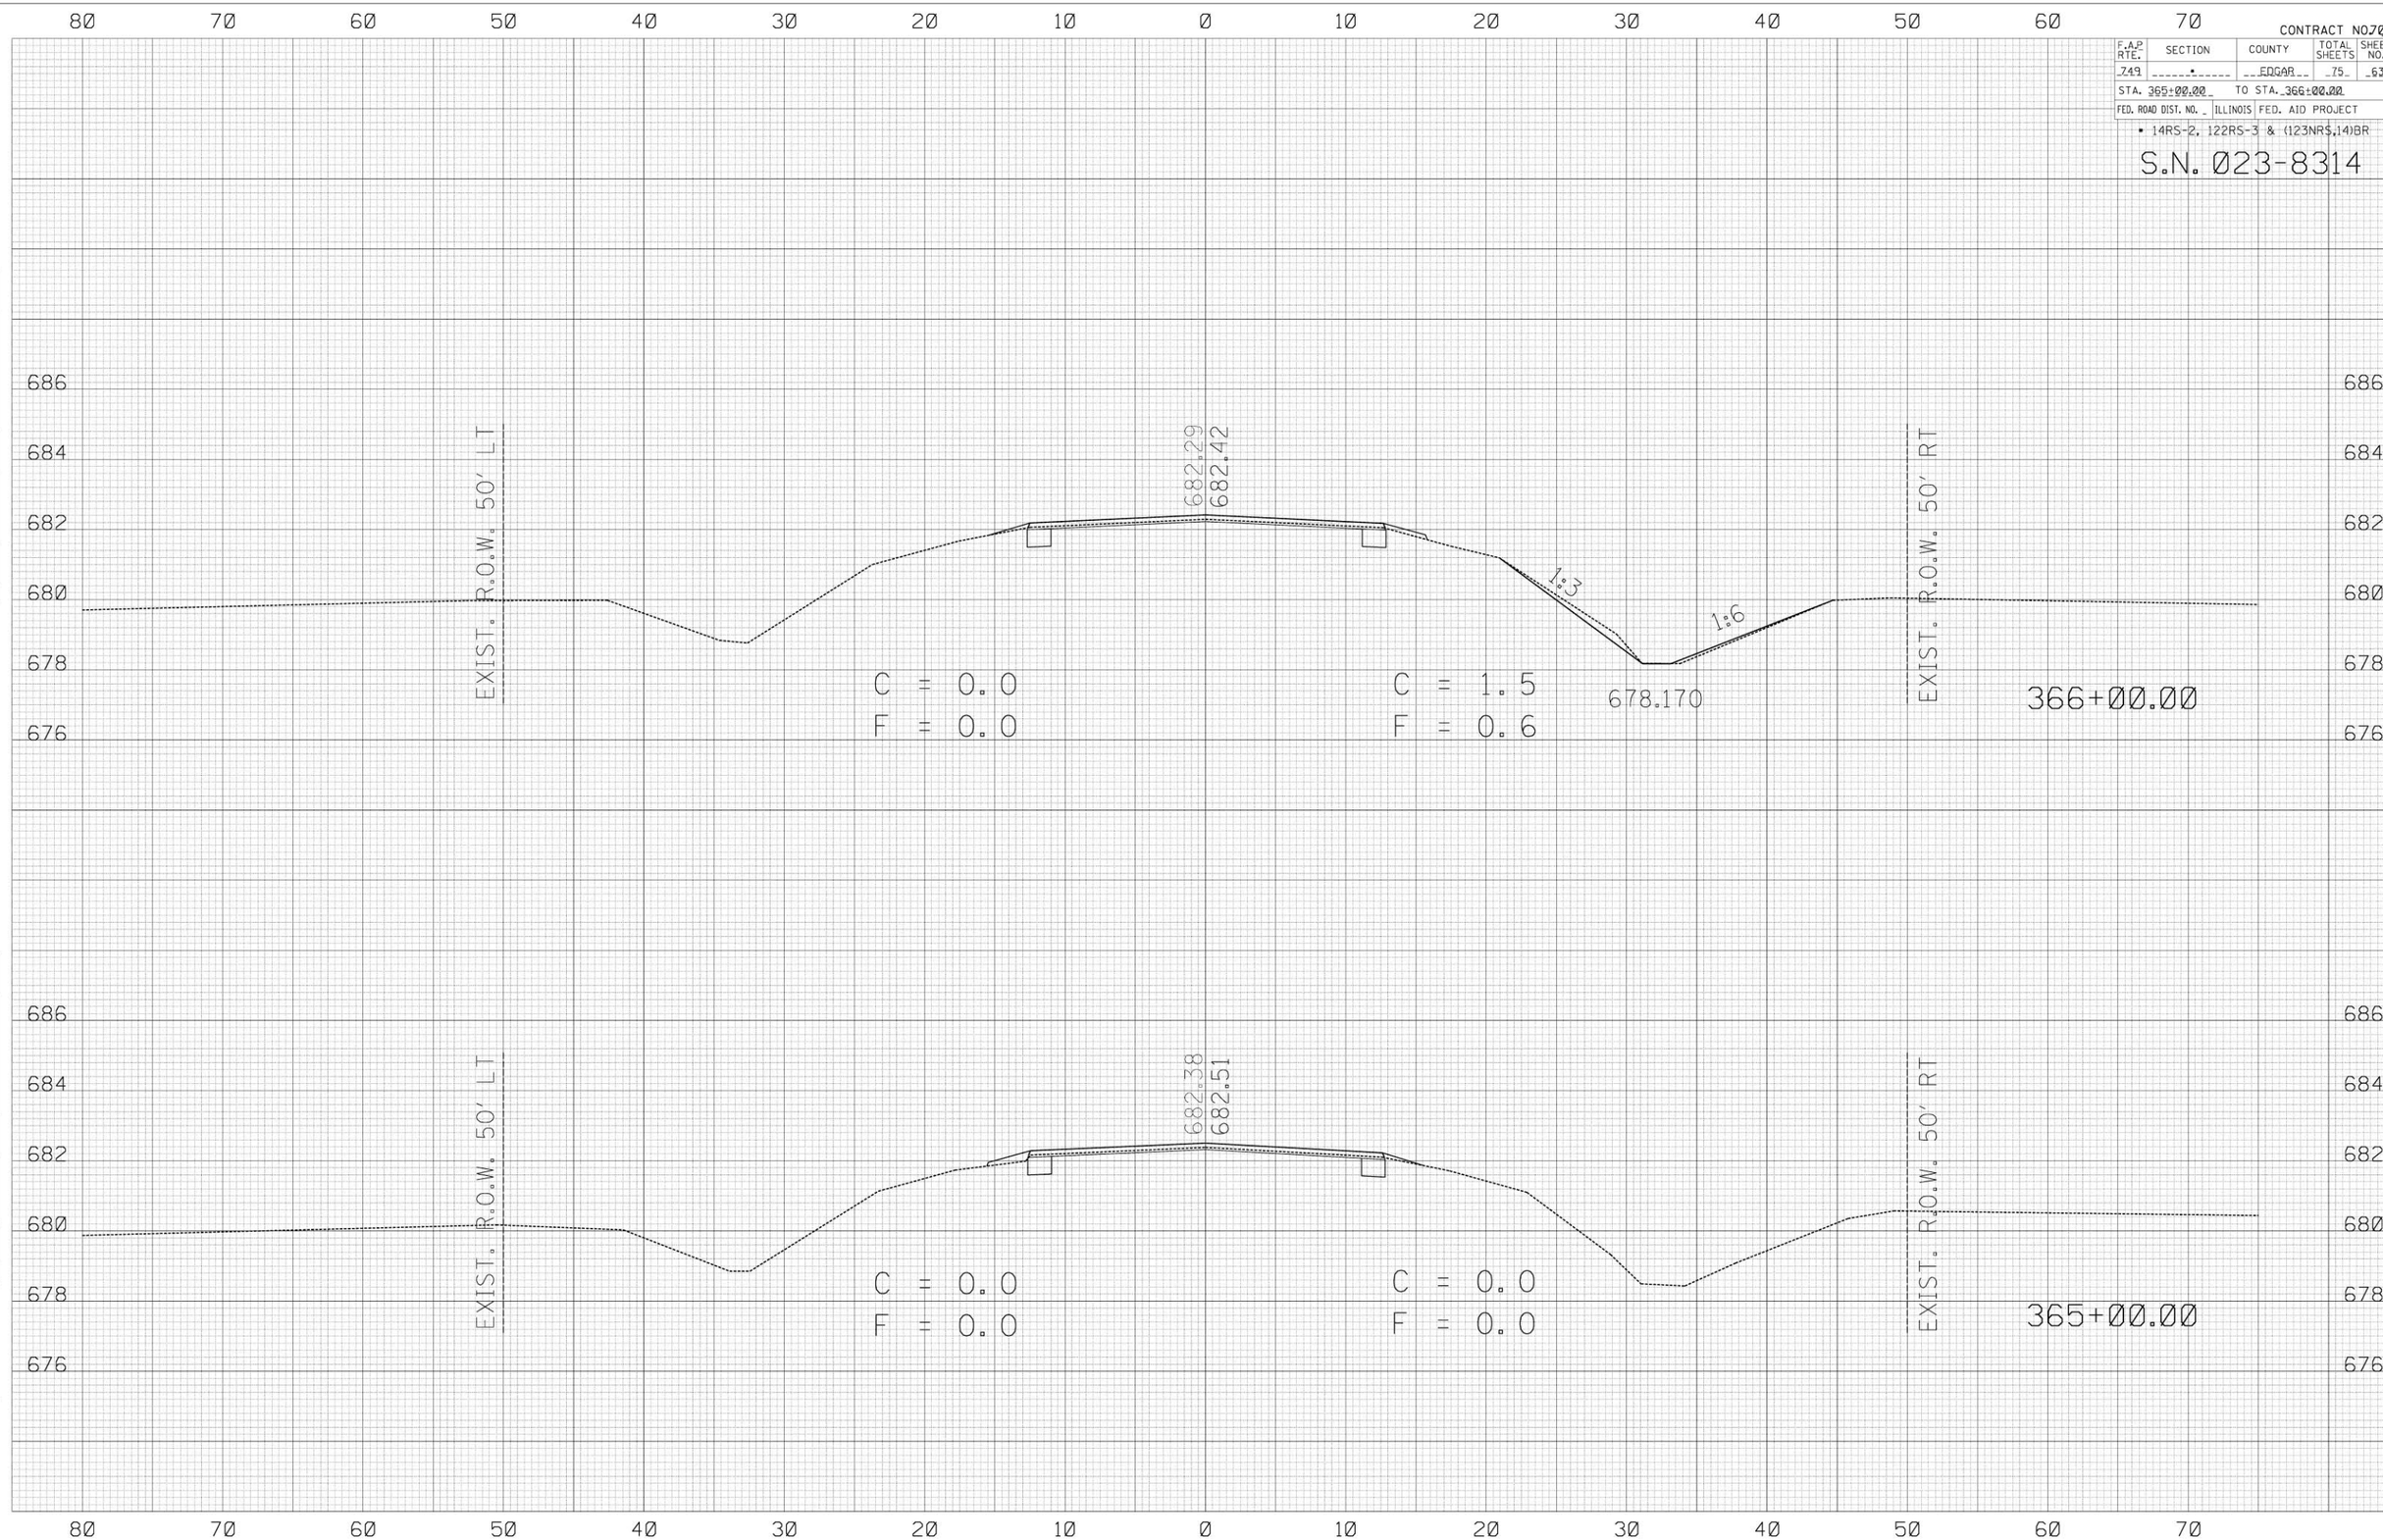

FINAL SURVEY NOTE BOOK NO. SURVEYED PLOTTED TEMPLATE AREAS AREAS CHECKED BY DATE

ORIGINAL SURVEY NOTE BOOK NO. SURVEYED PLOTTED TEMPLATE AREAS AREAS CHECKED BY DATE

PLOT DATE = 2/7/2006
FILE NAME = c:\projects\d506400 (v8)\i133xs.dgn
PLOT SCALE = 10.5882 ' / IN.
USER NAME = coorlock.jd