CONTRACT NO. 70134

F.A.P. RTE.	SECTION	COUNTY	TOTAL SHEETS	SHEET NO.
749	-	EDGAR	75	71

STA. 537+00.00 TO STA. 538+00.00

FED. ROAD DIST. NO. _ | ILLINOIS | FED. AID PROJECT

- 14RS-2, 122RS-3 & (123NRS,14)BR

S.N. 023-2016

FINAL SURVEY	BY	DATE
NOTE BOOK	SURVEYED	
NO.	PLOTTED	
	TYPING & TIC	
	AREAS	
	AREAS CHECKED	

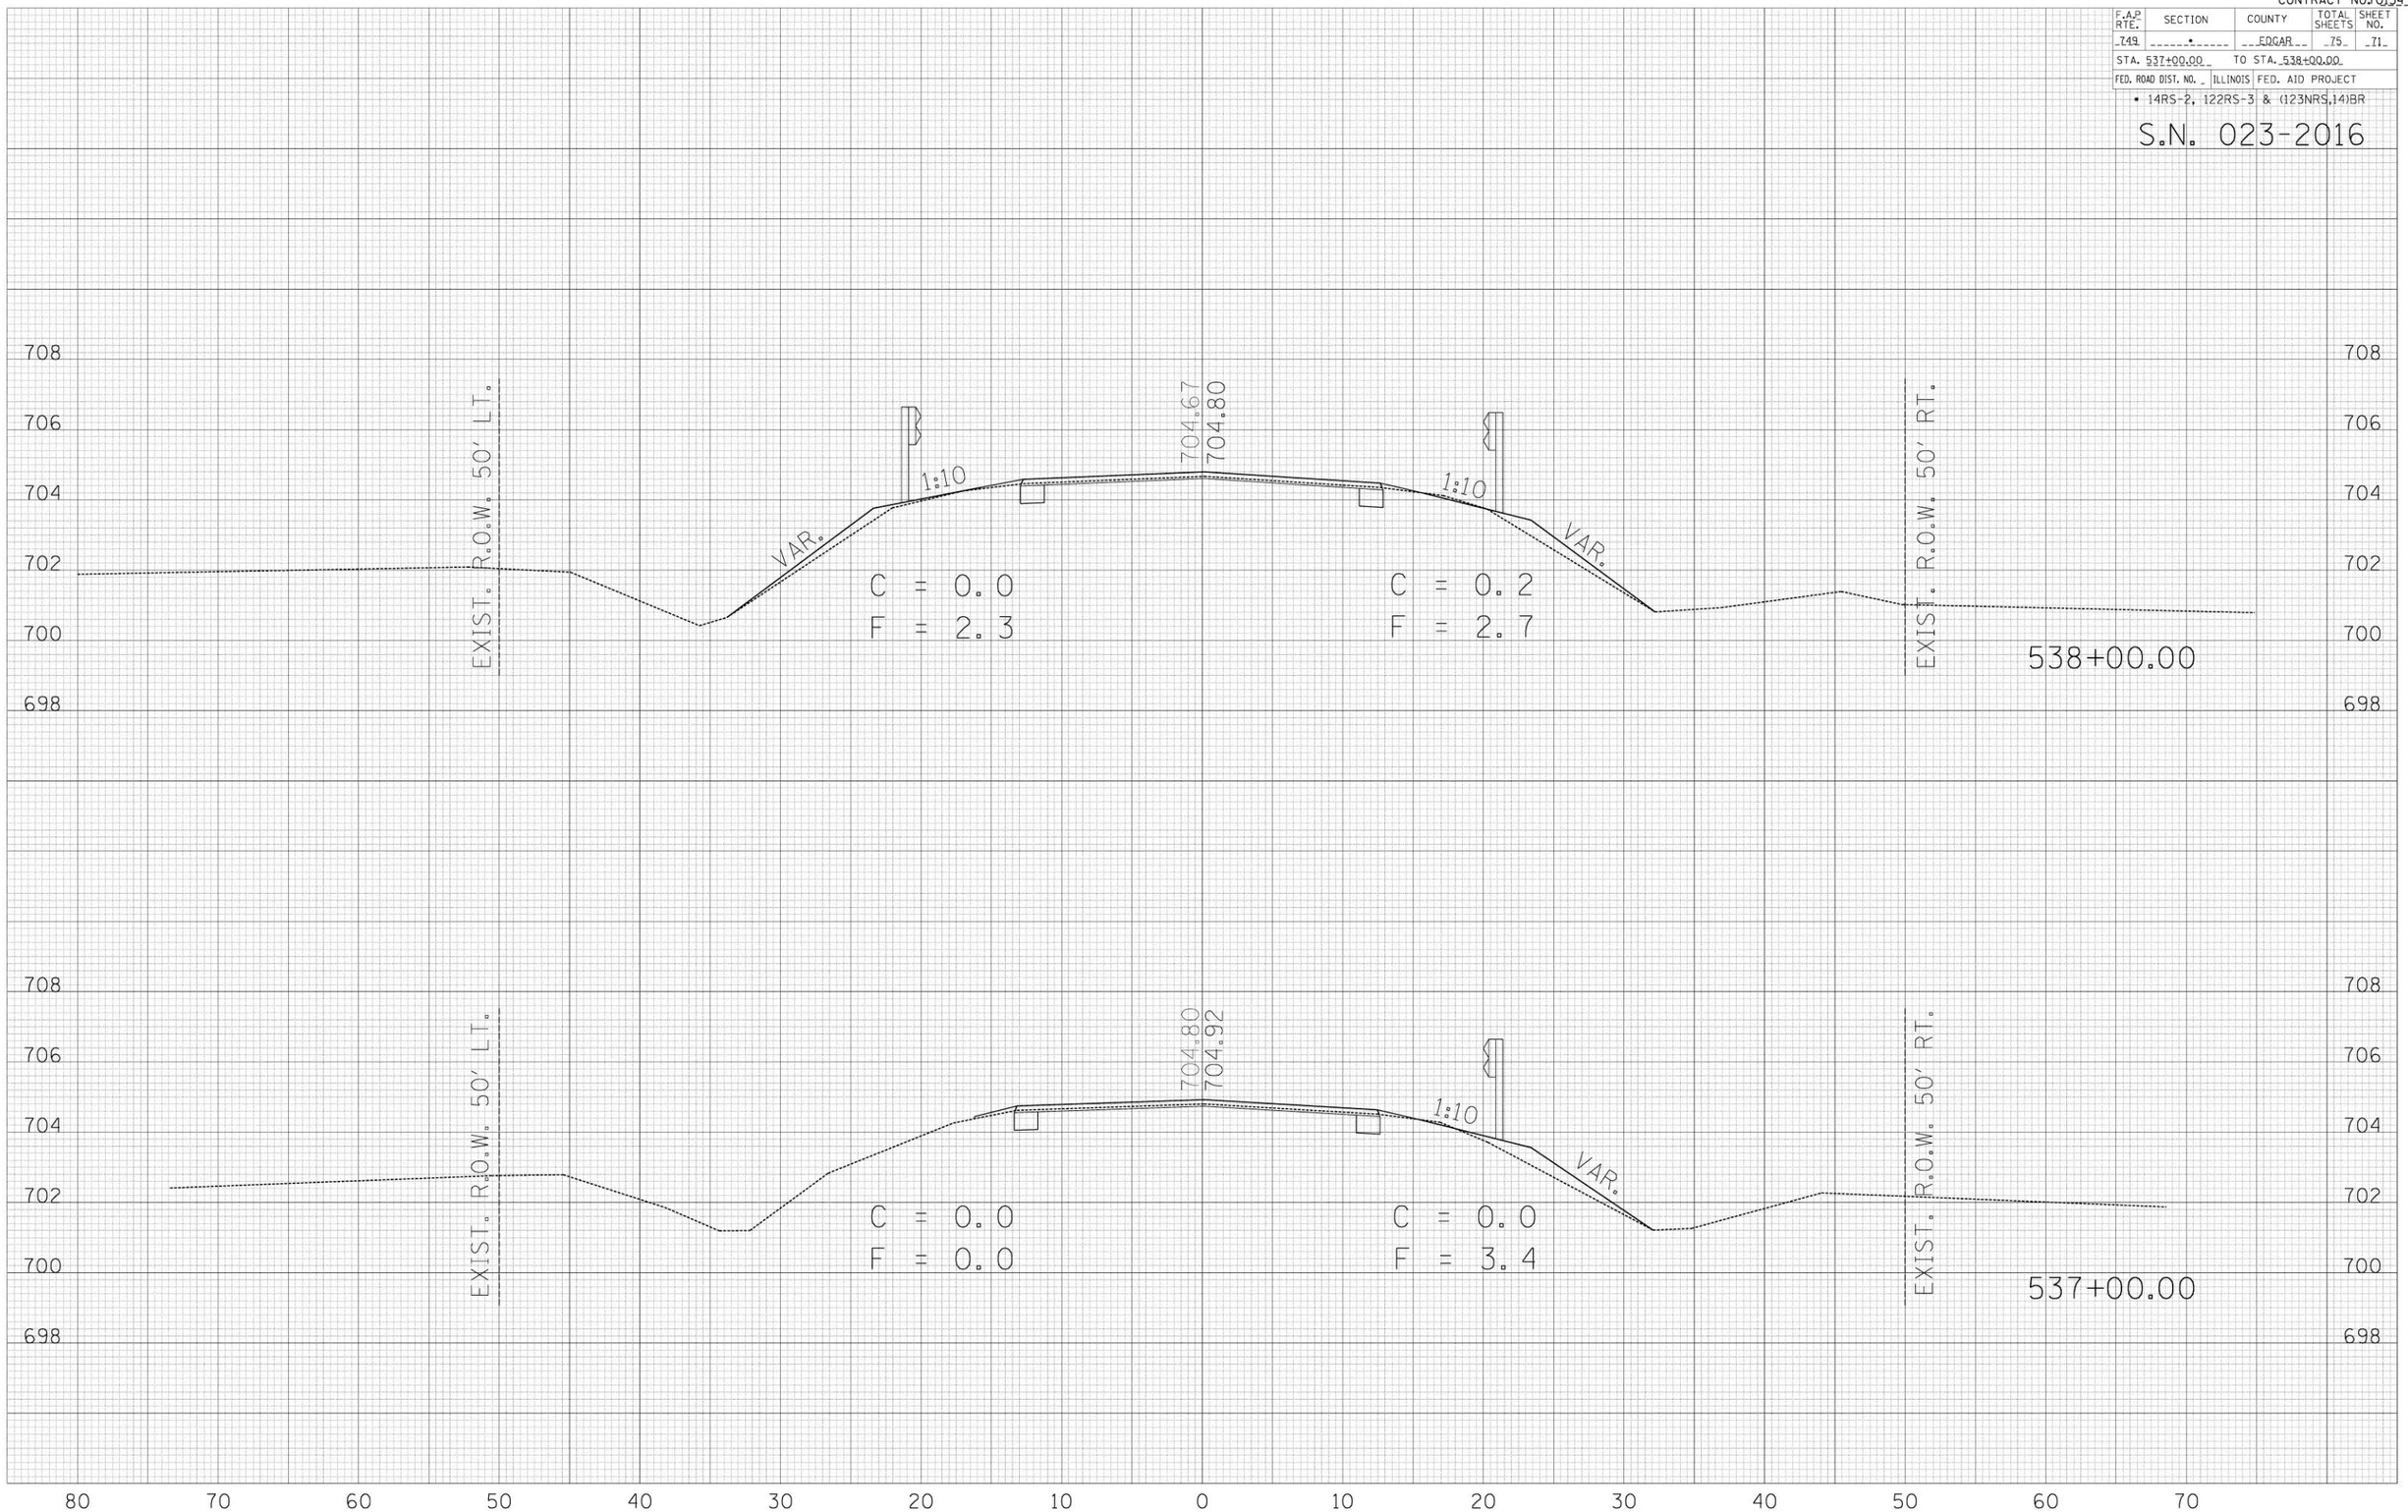

ORIGINAL SURVEY	BY	DATE
NOTE BOOK	SURVEYED	
NO.	PLOTTED	
	TYPING & TIC	
	AREAS	
	AREAS CHECKED	

PLOT DATE = 2/7/2006
FILE NAME = c:\projects\vd5286400 (v8)\2009\11333\design\
PLOT SCALE = 10.5882 ' / IN.
USER NAME = cee-lock_jd