CONTRACT NO. 70134

F.A.P RTE.	SECTION	COUNTY	TOTAL SHEETS	SHEET NO.
749	•	EDGAR	75	72

STA. 539+00.00 TO STA. 539+56.40

FED. ROAD DIST. NO. _ | ILLINOIS | FED. AID PROJECT

• 14RS-2, 122RS-3 & (123NRS,14)BR

S.N. 023-2016

FINAL SURVEY	NOTE BOOK	NO.	BY	DATE
SURVEYED				
PLOTTED				
TYPING DATE				
AREAS				
AREAS CHECKED				

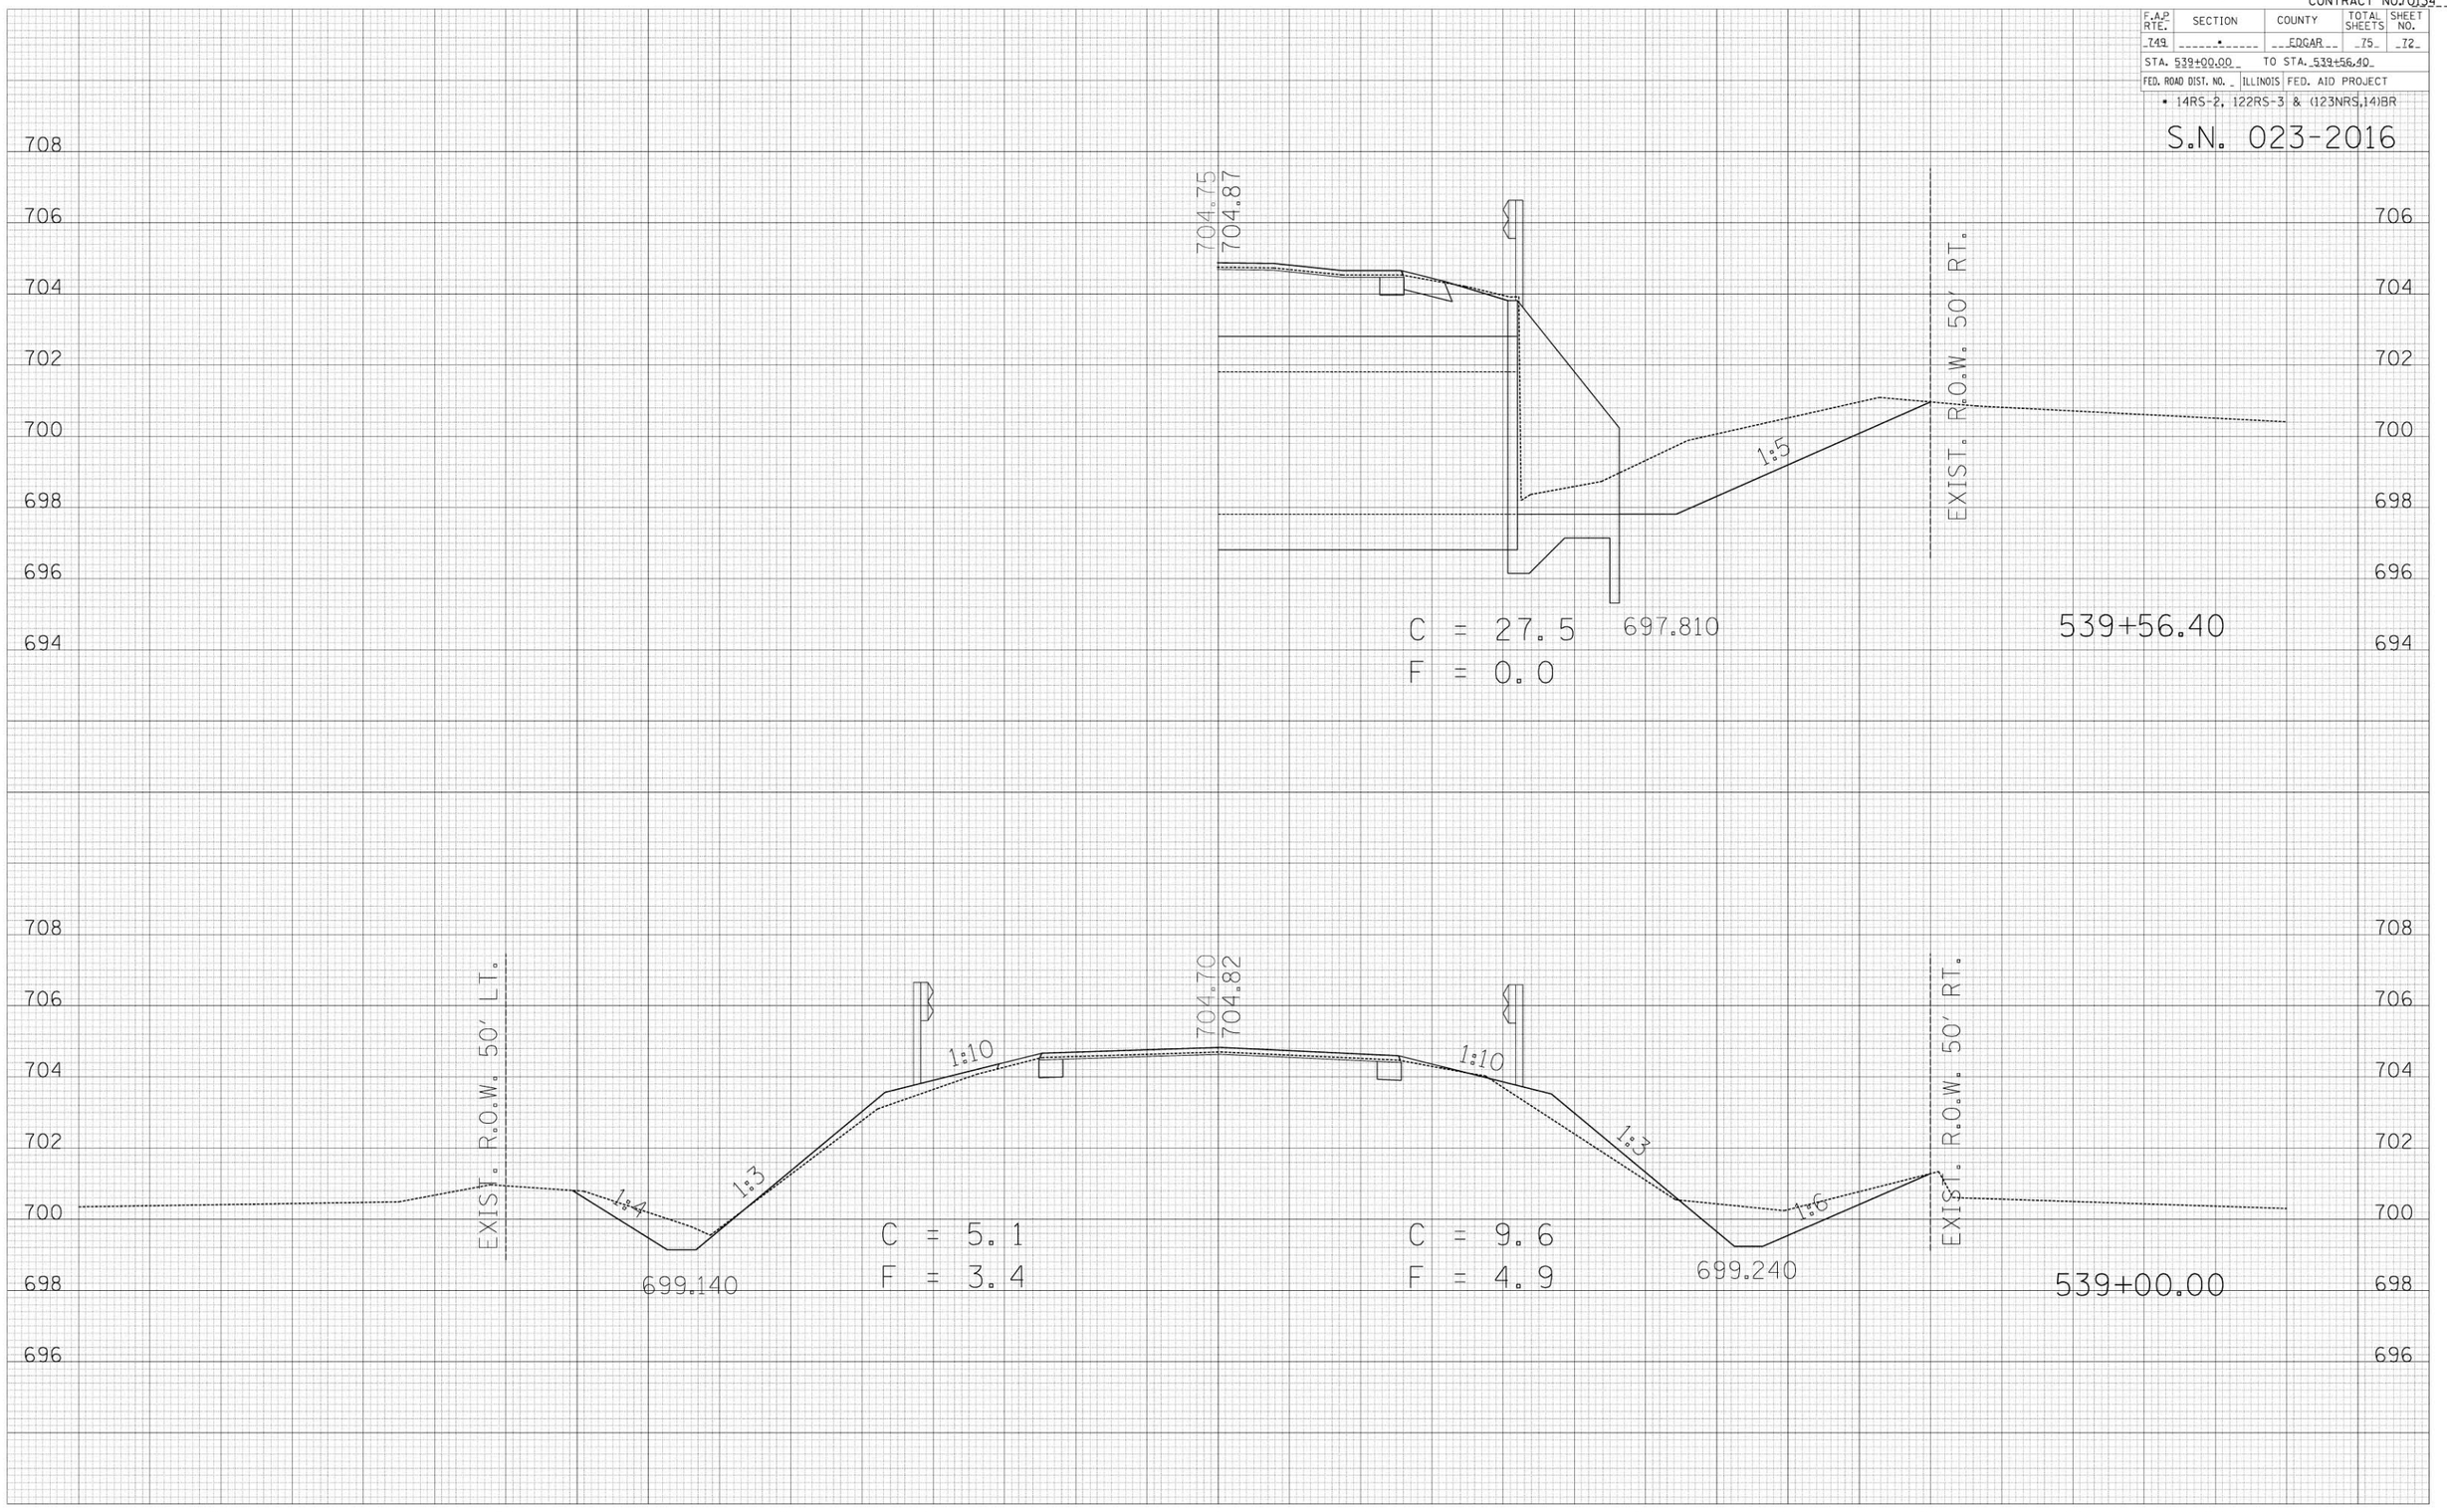

PLOT DATE = 2/7/2006
FILE NAME = c:\projects\w5286400 (v8)\2006\113\sht\sht0539.dgn
PLOT SCALE = 10.5882 ' / IN.
USER NAME = ceo-lock_jd