CONTRACT NO. 70134

F.A.P RTE.	SECTION	COUNTY	TOTAL SHEETS	SHEET NO.
749	•	EDGAR	75	73

STA. 539+80.10 TO STA. 540+00.00

FED. ROAD DIST. NO. _ | ILLINOIS | FED. AID PROJECT

• 14RS-2, 122RS-3 & (123NRS,14)BR

S.N. 023-2016

FINAL SURVEY — NOTE BOOK — NO. — BY — DATE
SURVEYED
PLOTTED
TYPED & A/C
AREAS
AREAS CHECKED

ORIGINAL SURVEY — NOTE BOOK — NO. — BY — DATE
SURVEYED
PLOTTED
TYPED & A/C
AREAS
AREAS CHECKED
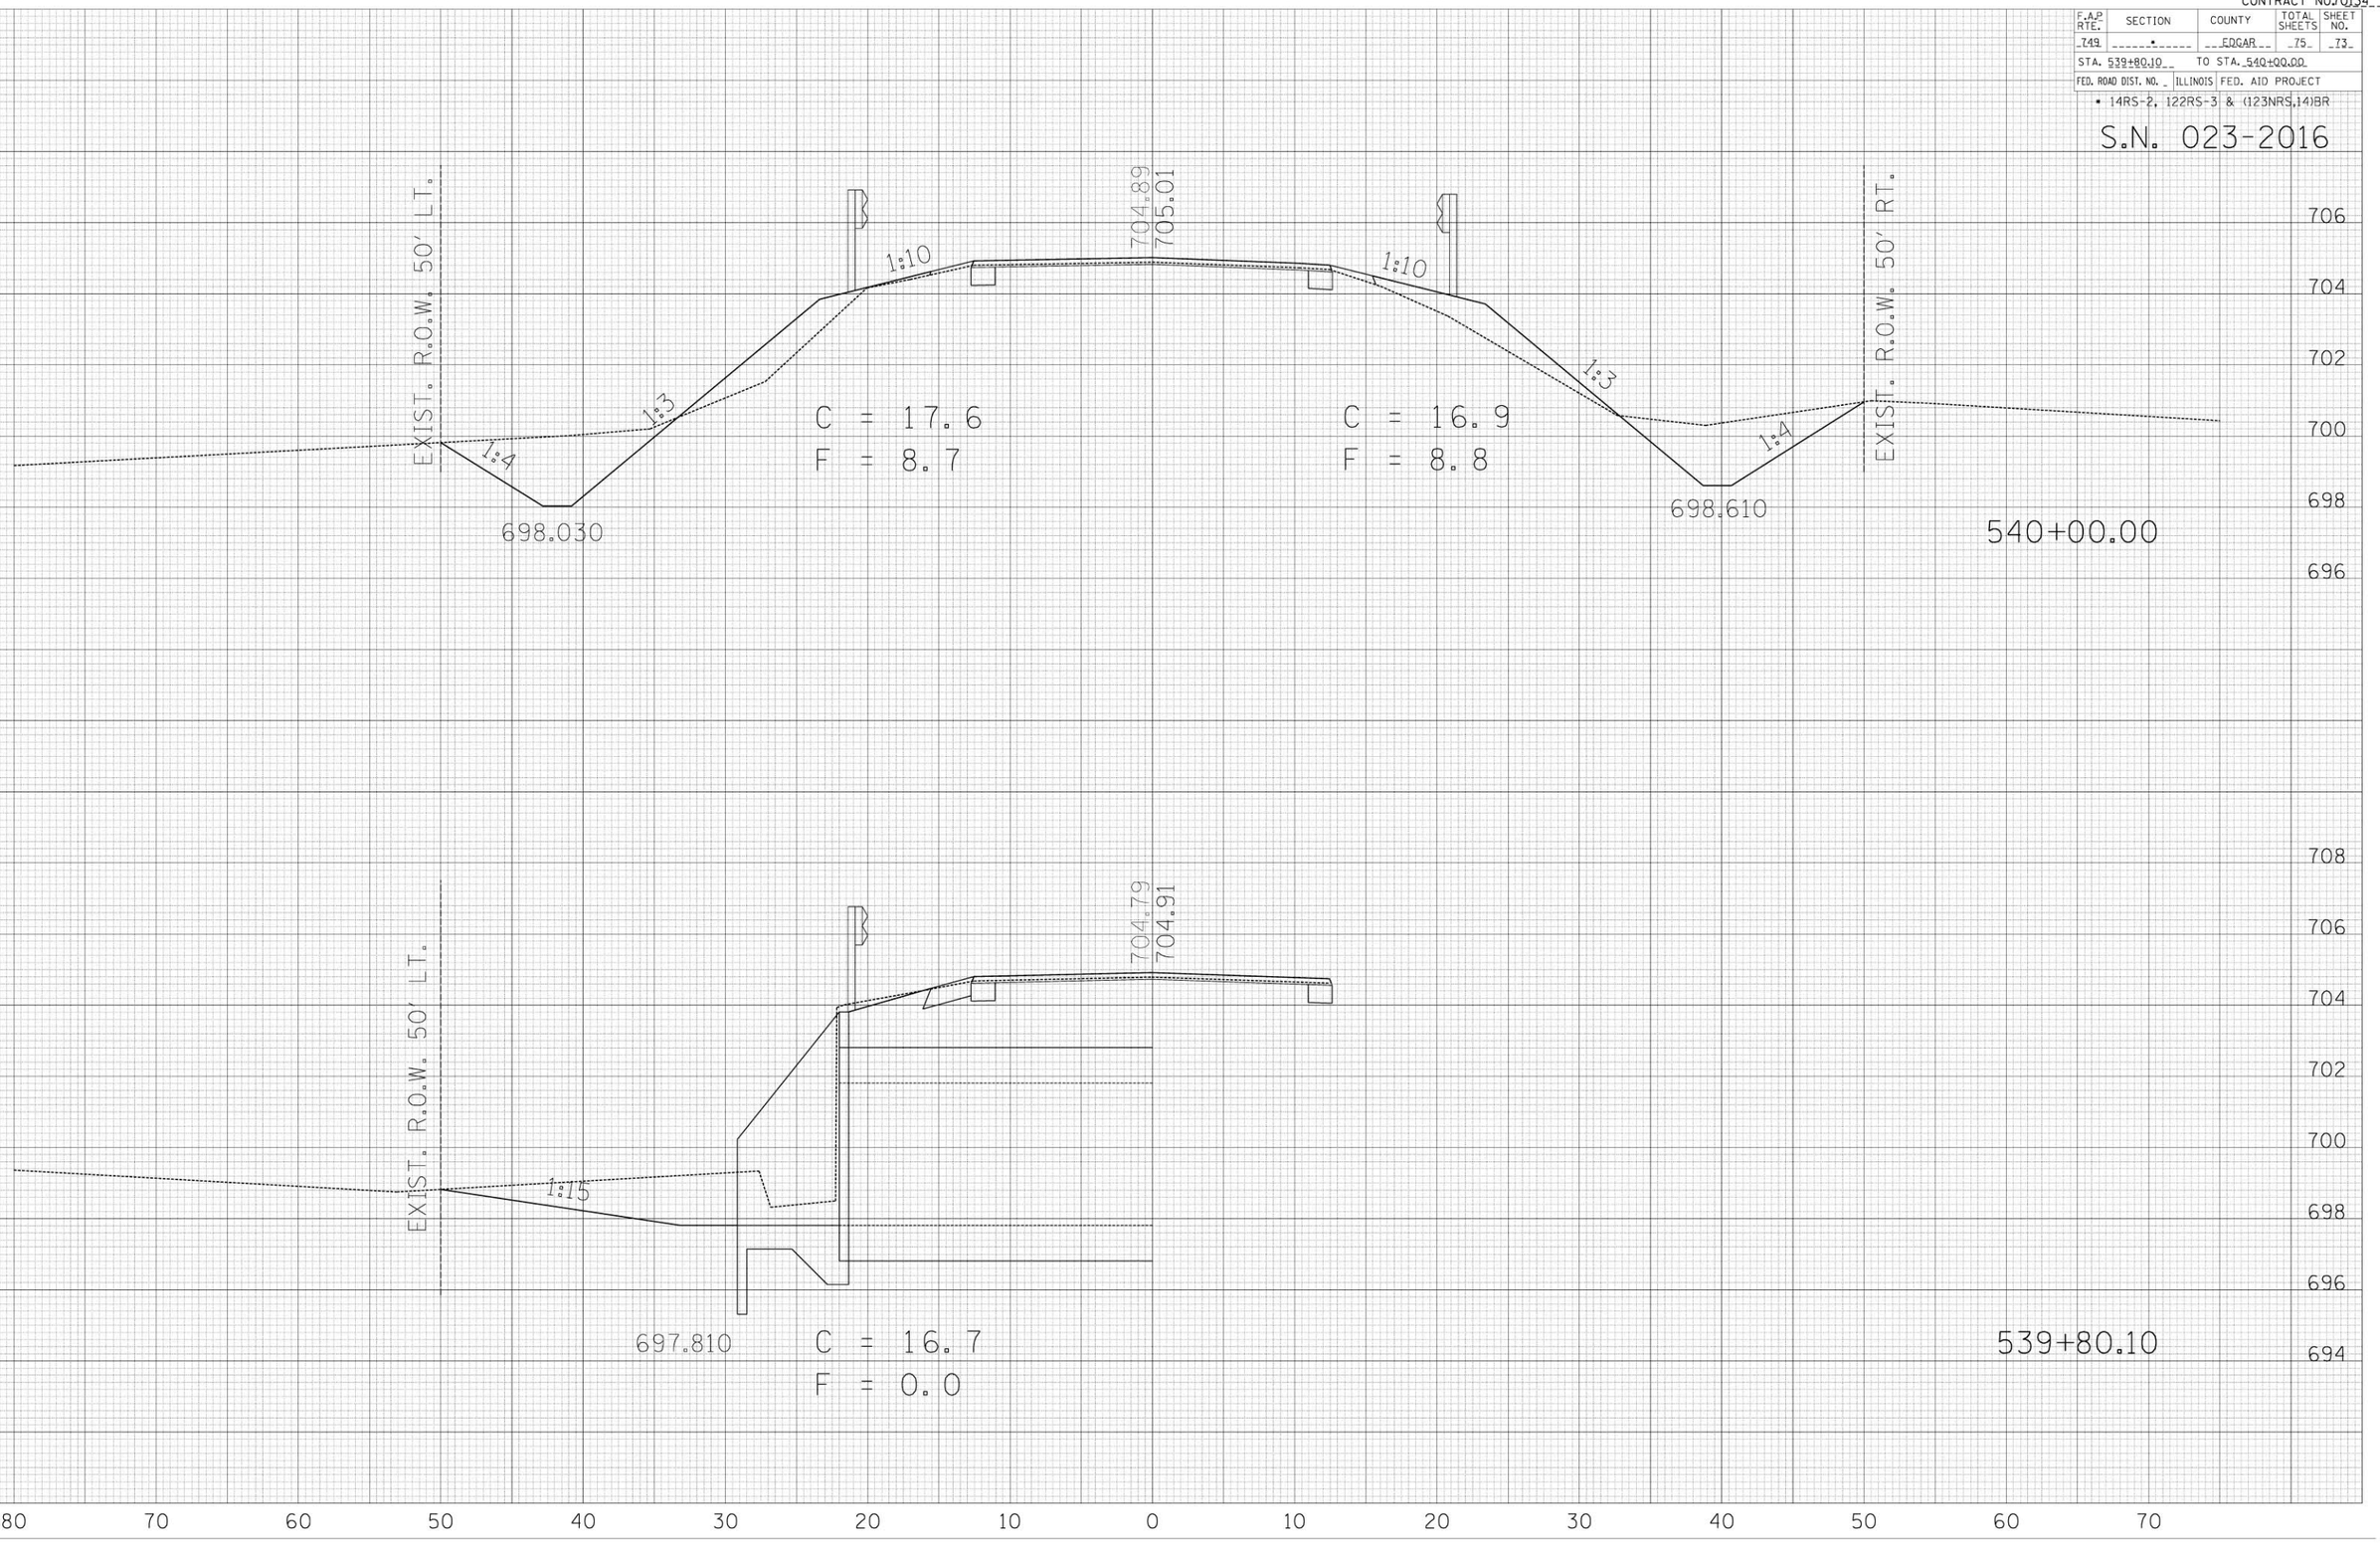
PLOT DATE = 2/7/2006
FILE NAME = c:\projects\x586400 (v8)\2009\113-0059\
PLOT SCALE = 10.5882 ' / IN.
USER NAME = ceo-lock_jd