3/23/2006

F.A.P RTE.	SECTION	COUNTY	TOTAL SHEETS	SHEET NO.
332	4BB	VERMILION	27	14
STA. 822+00		TO STA. 828+00		
FED. ROAD DIST. NO.	ILLINOIS	FED. AID PROJECT		

CONTRACT NO. 70462

1"=20'

0' 5' 10' 15' 20' 40' 60'

SEC. 11, T. 22 N., R. 12 W., 2ND. P.M.

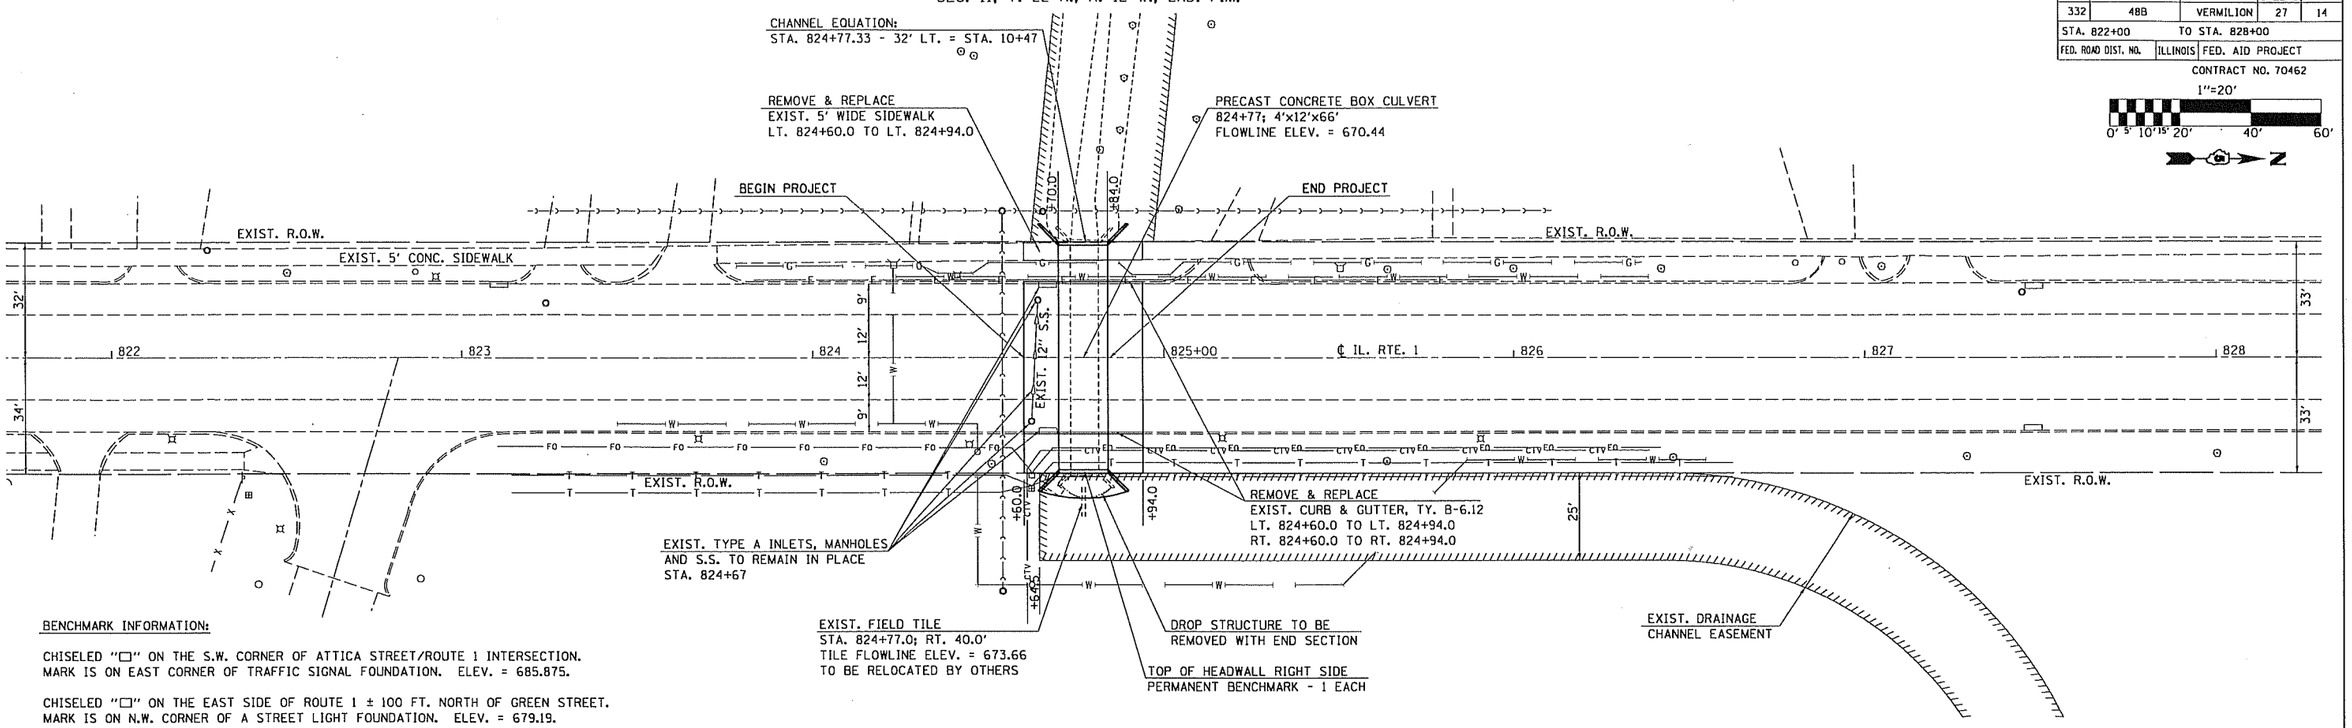

BENCHMARK INFORMATION:

CHISELED "□" ON THE S.W. CORNER OF ATTICA STREET/ROUTE 1 INTERSECTION.
MARK IS ON EAST CORNER OF TRAFFIC SIGNAL FOUNDATION. ELEV. = 685.875.

CHISELED "□" ON THE EAST SIDE OF ROUTE 1 ± 100 FT. NORTH OF GREEN STREET.
MARK IS ON N.W. CORNER OF A STREET LIGHT FOUNDATION. ELEV. = 679.19.

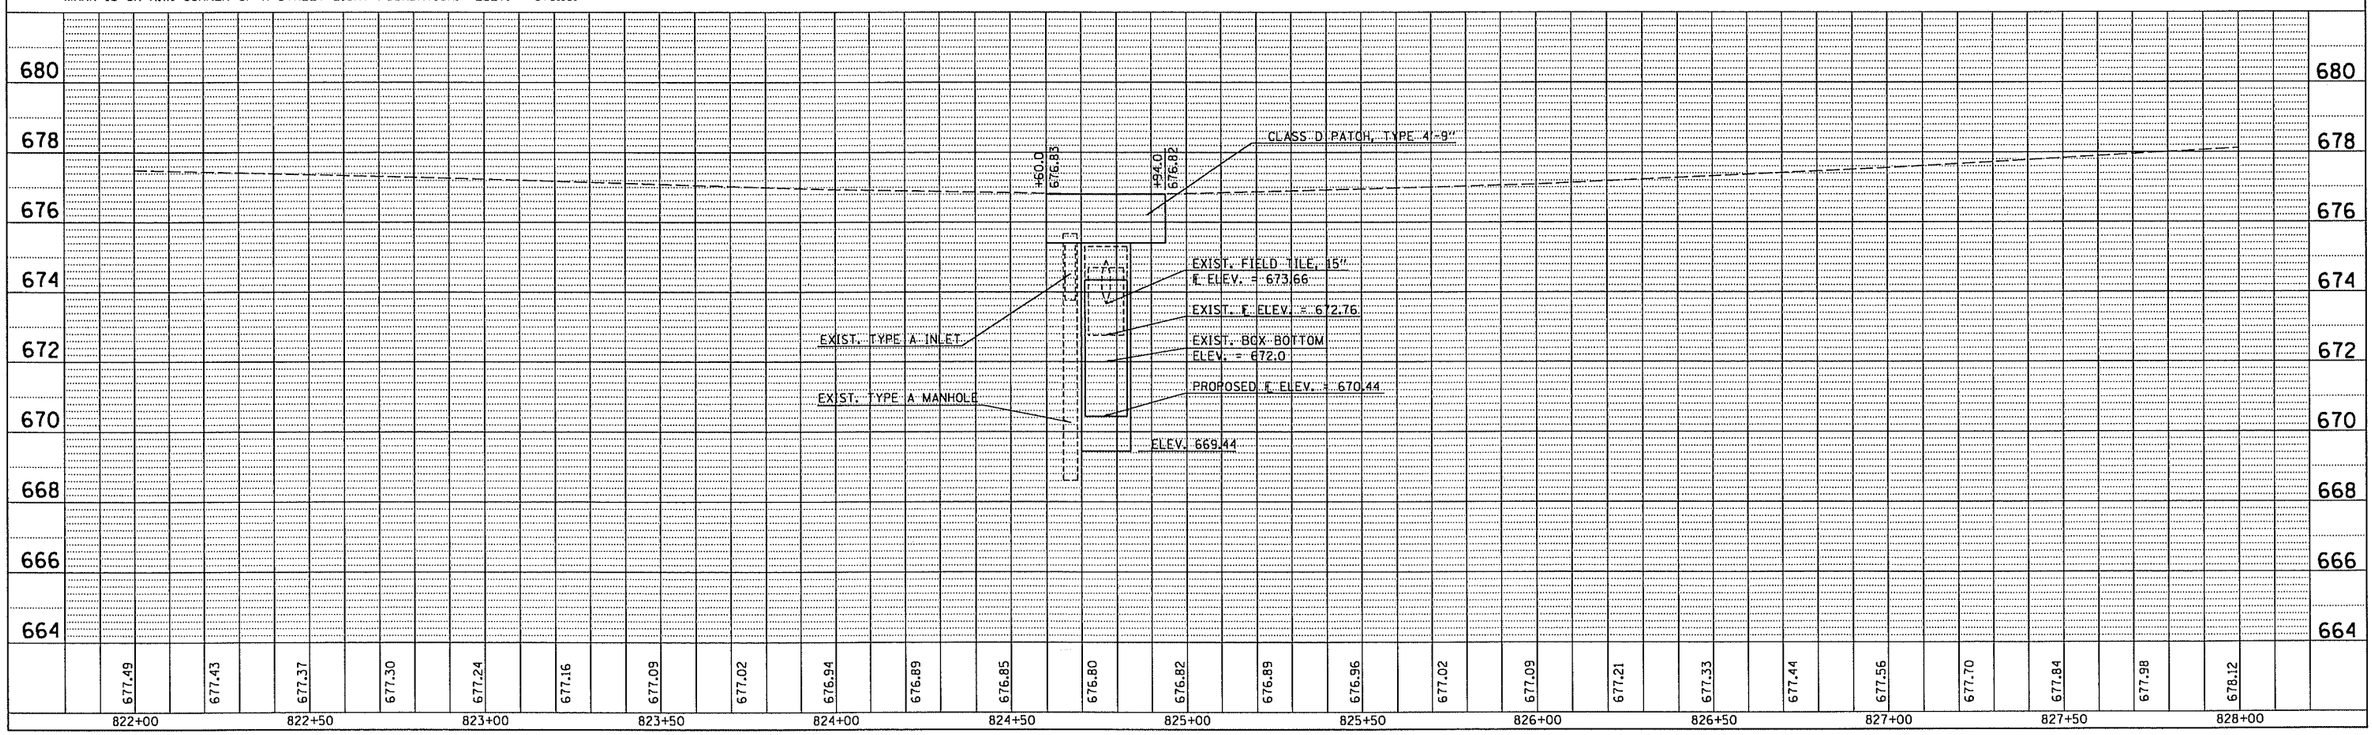

PLAN
NOTE BOOK NO.
SURVEYED
PLOTTED
ALIGNMENT CHECKED
RUNOVER CHECKED
CADD FILE NAME
BY
DATE

PROFILE
NOTE BOOK NO.
SURVEYED
PLOTTED
GRADES CHECKED
B.M. NOTED
STRUCTURE NOTATIONS CH'KD
BY
DATE

c:\projects\d501105 (v8)\20plan.dgn