CONTRACT NO. 70462

F.A.P RTE.	SECTION	COUNTY	TOTAL SHEETS	SHEET NO.
332	48B	VERMILION	27	27

STA. 16+50.00 TO STA. 17+00.00

FED. ROAD DIST. NO. | ILLINOIS | FED. AID PROJECT

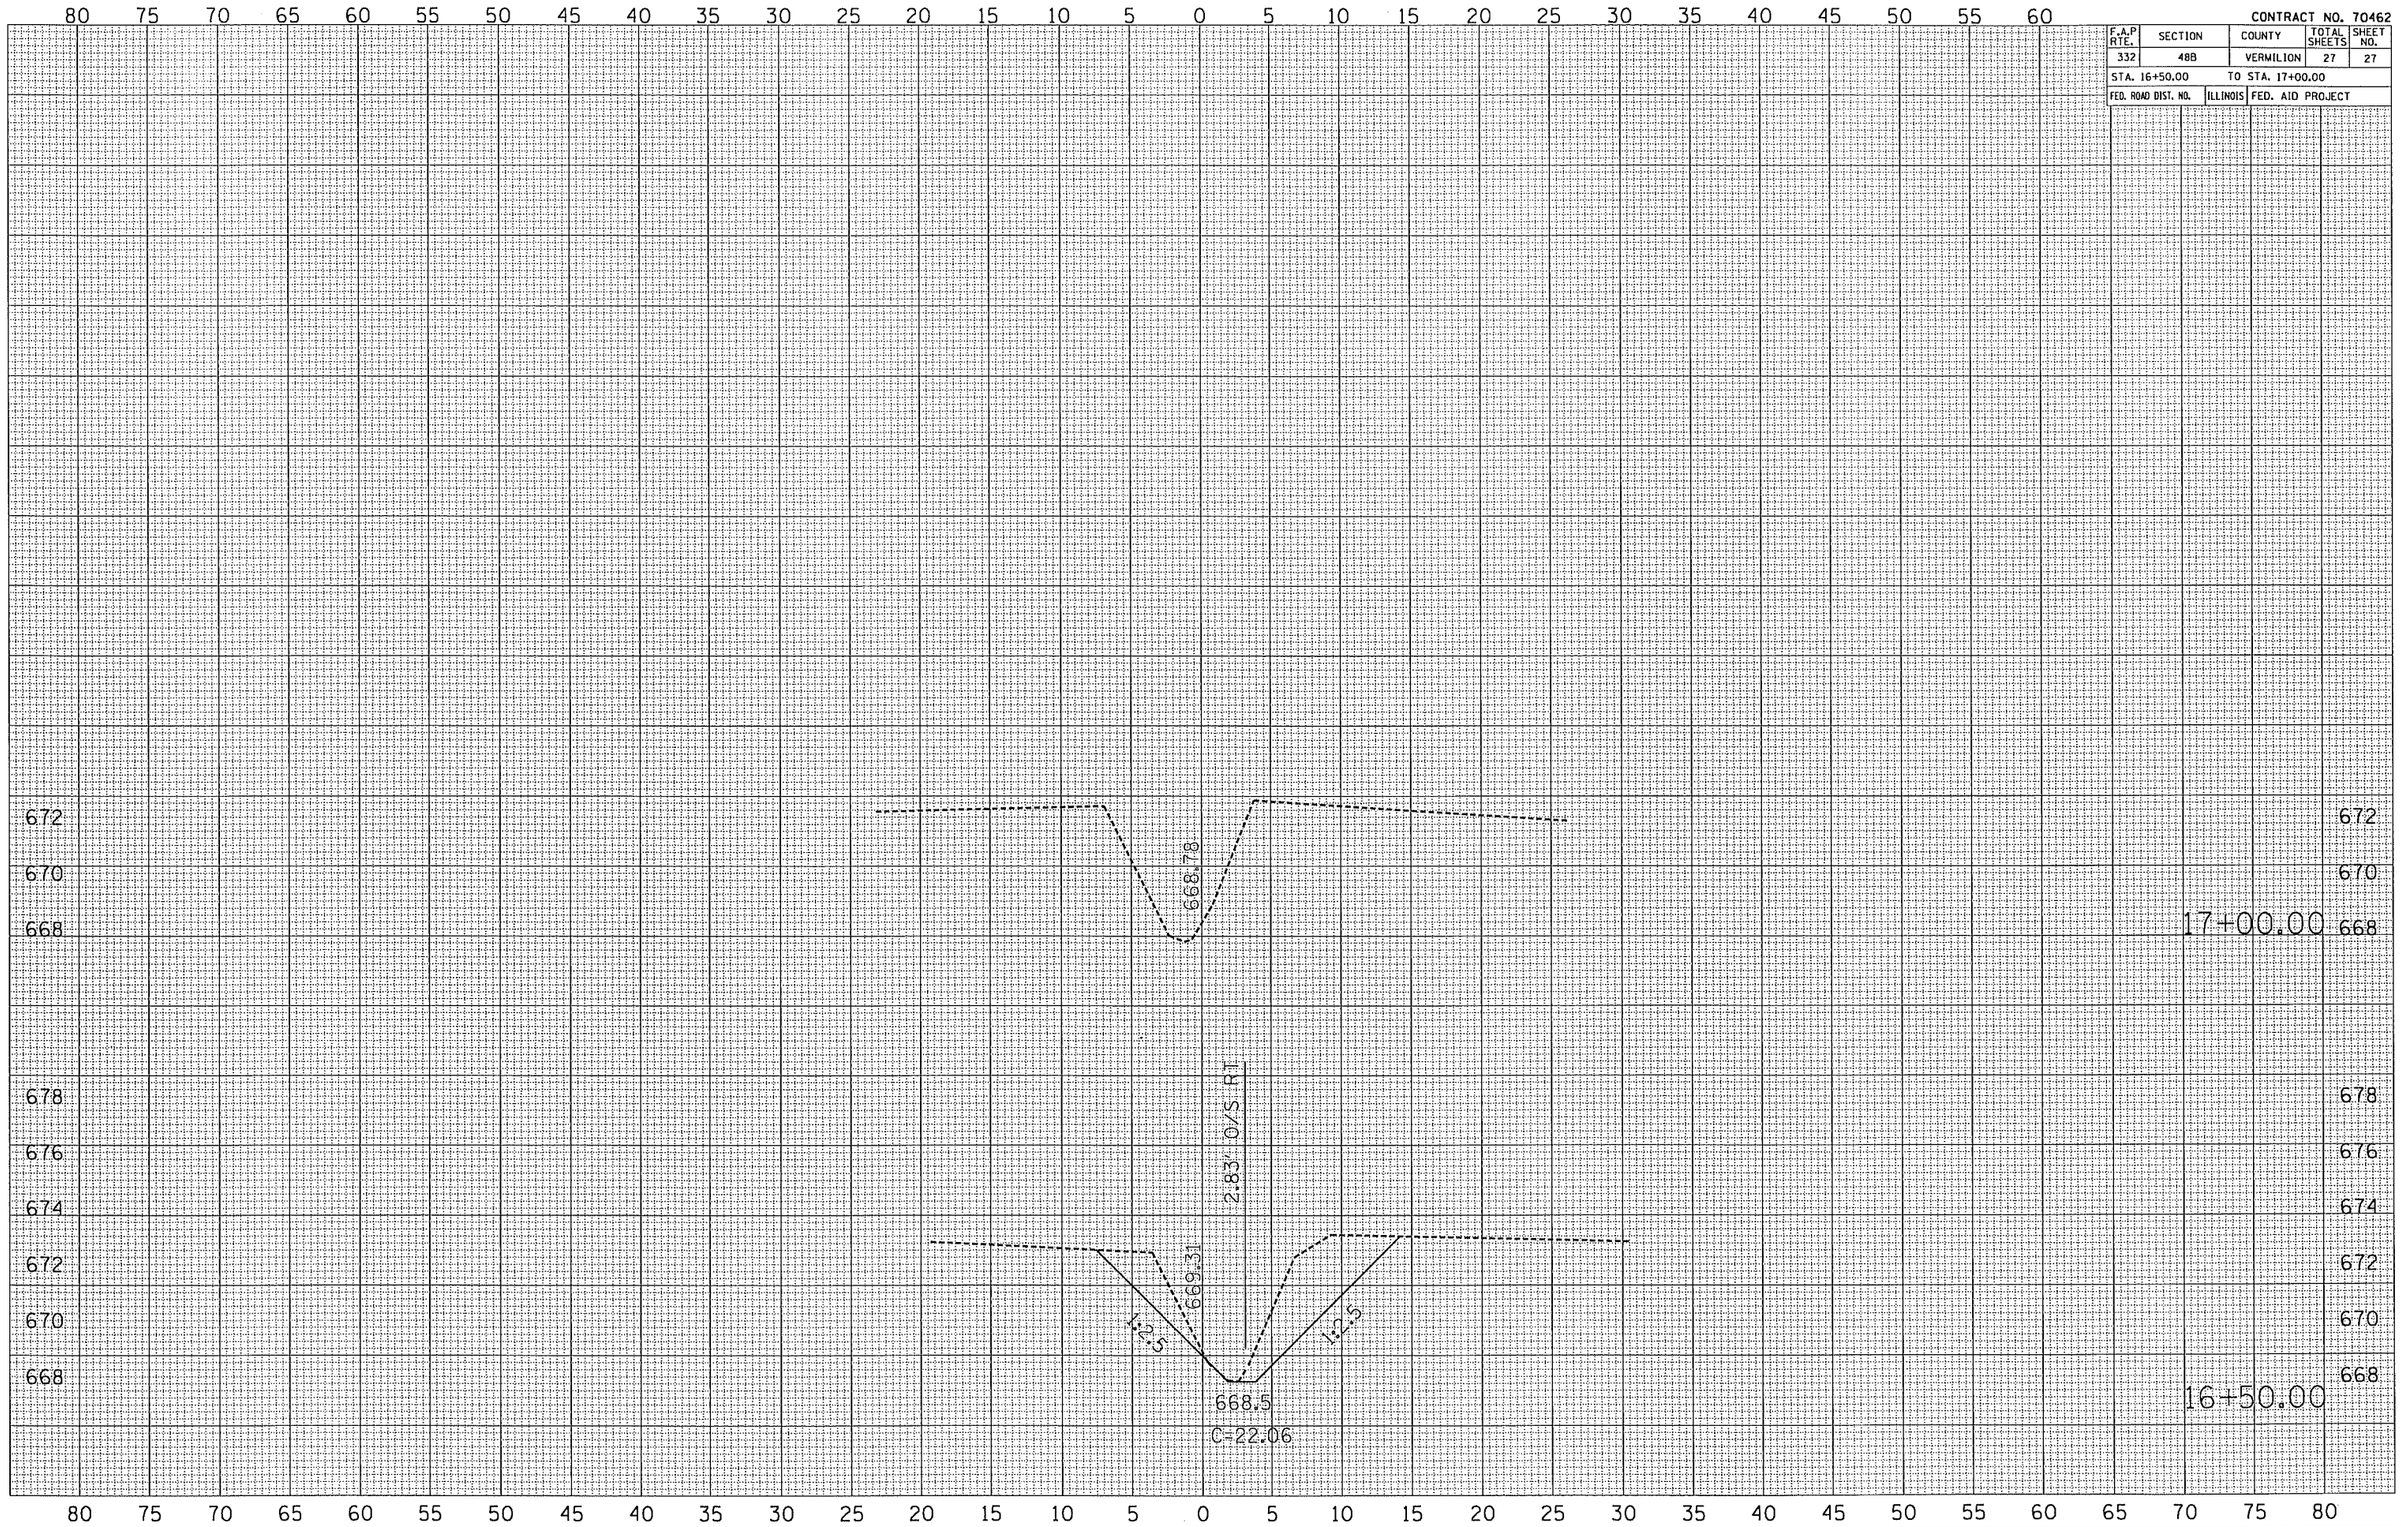

FINAL SURVEY
NOTE BOOK NO.
SURVEYED
PLOTTED
TEMPLATE
AREAS
AREAS CHECKED
BY
DATE

ORIGINAL SURVEY
NOTE BOOK NO.
SURVEYED
PLOTTED
TEMPLATE
AREAS
AREAS CHECKED
BY
DATE

PLOT DATE = 3/23/2006
FILE NAME = c:\projects\d501105 (v8)\benns.dgn
PLOT SCALE = 10.0000 ' / IN.
REFERENCE = REF