CONTRACT No. 72682

F.A.P. RTE.	SECTION	COUNTY	TOTAL SHEETS	SHEET No.
315	34-5	HANCOCK	612	159
STA. 1221+00	TO STA. 1231+50			
FED. ROAD DIST. No.	ILLINOIS	FED. AID PROJECT		

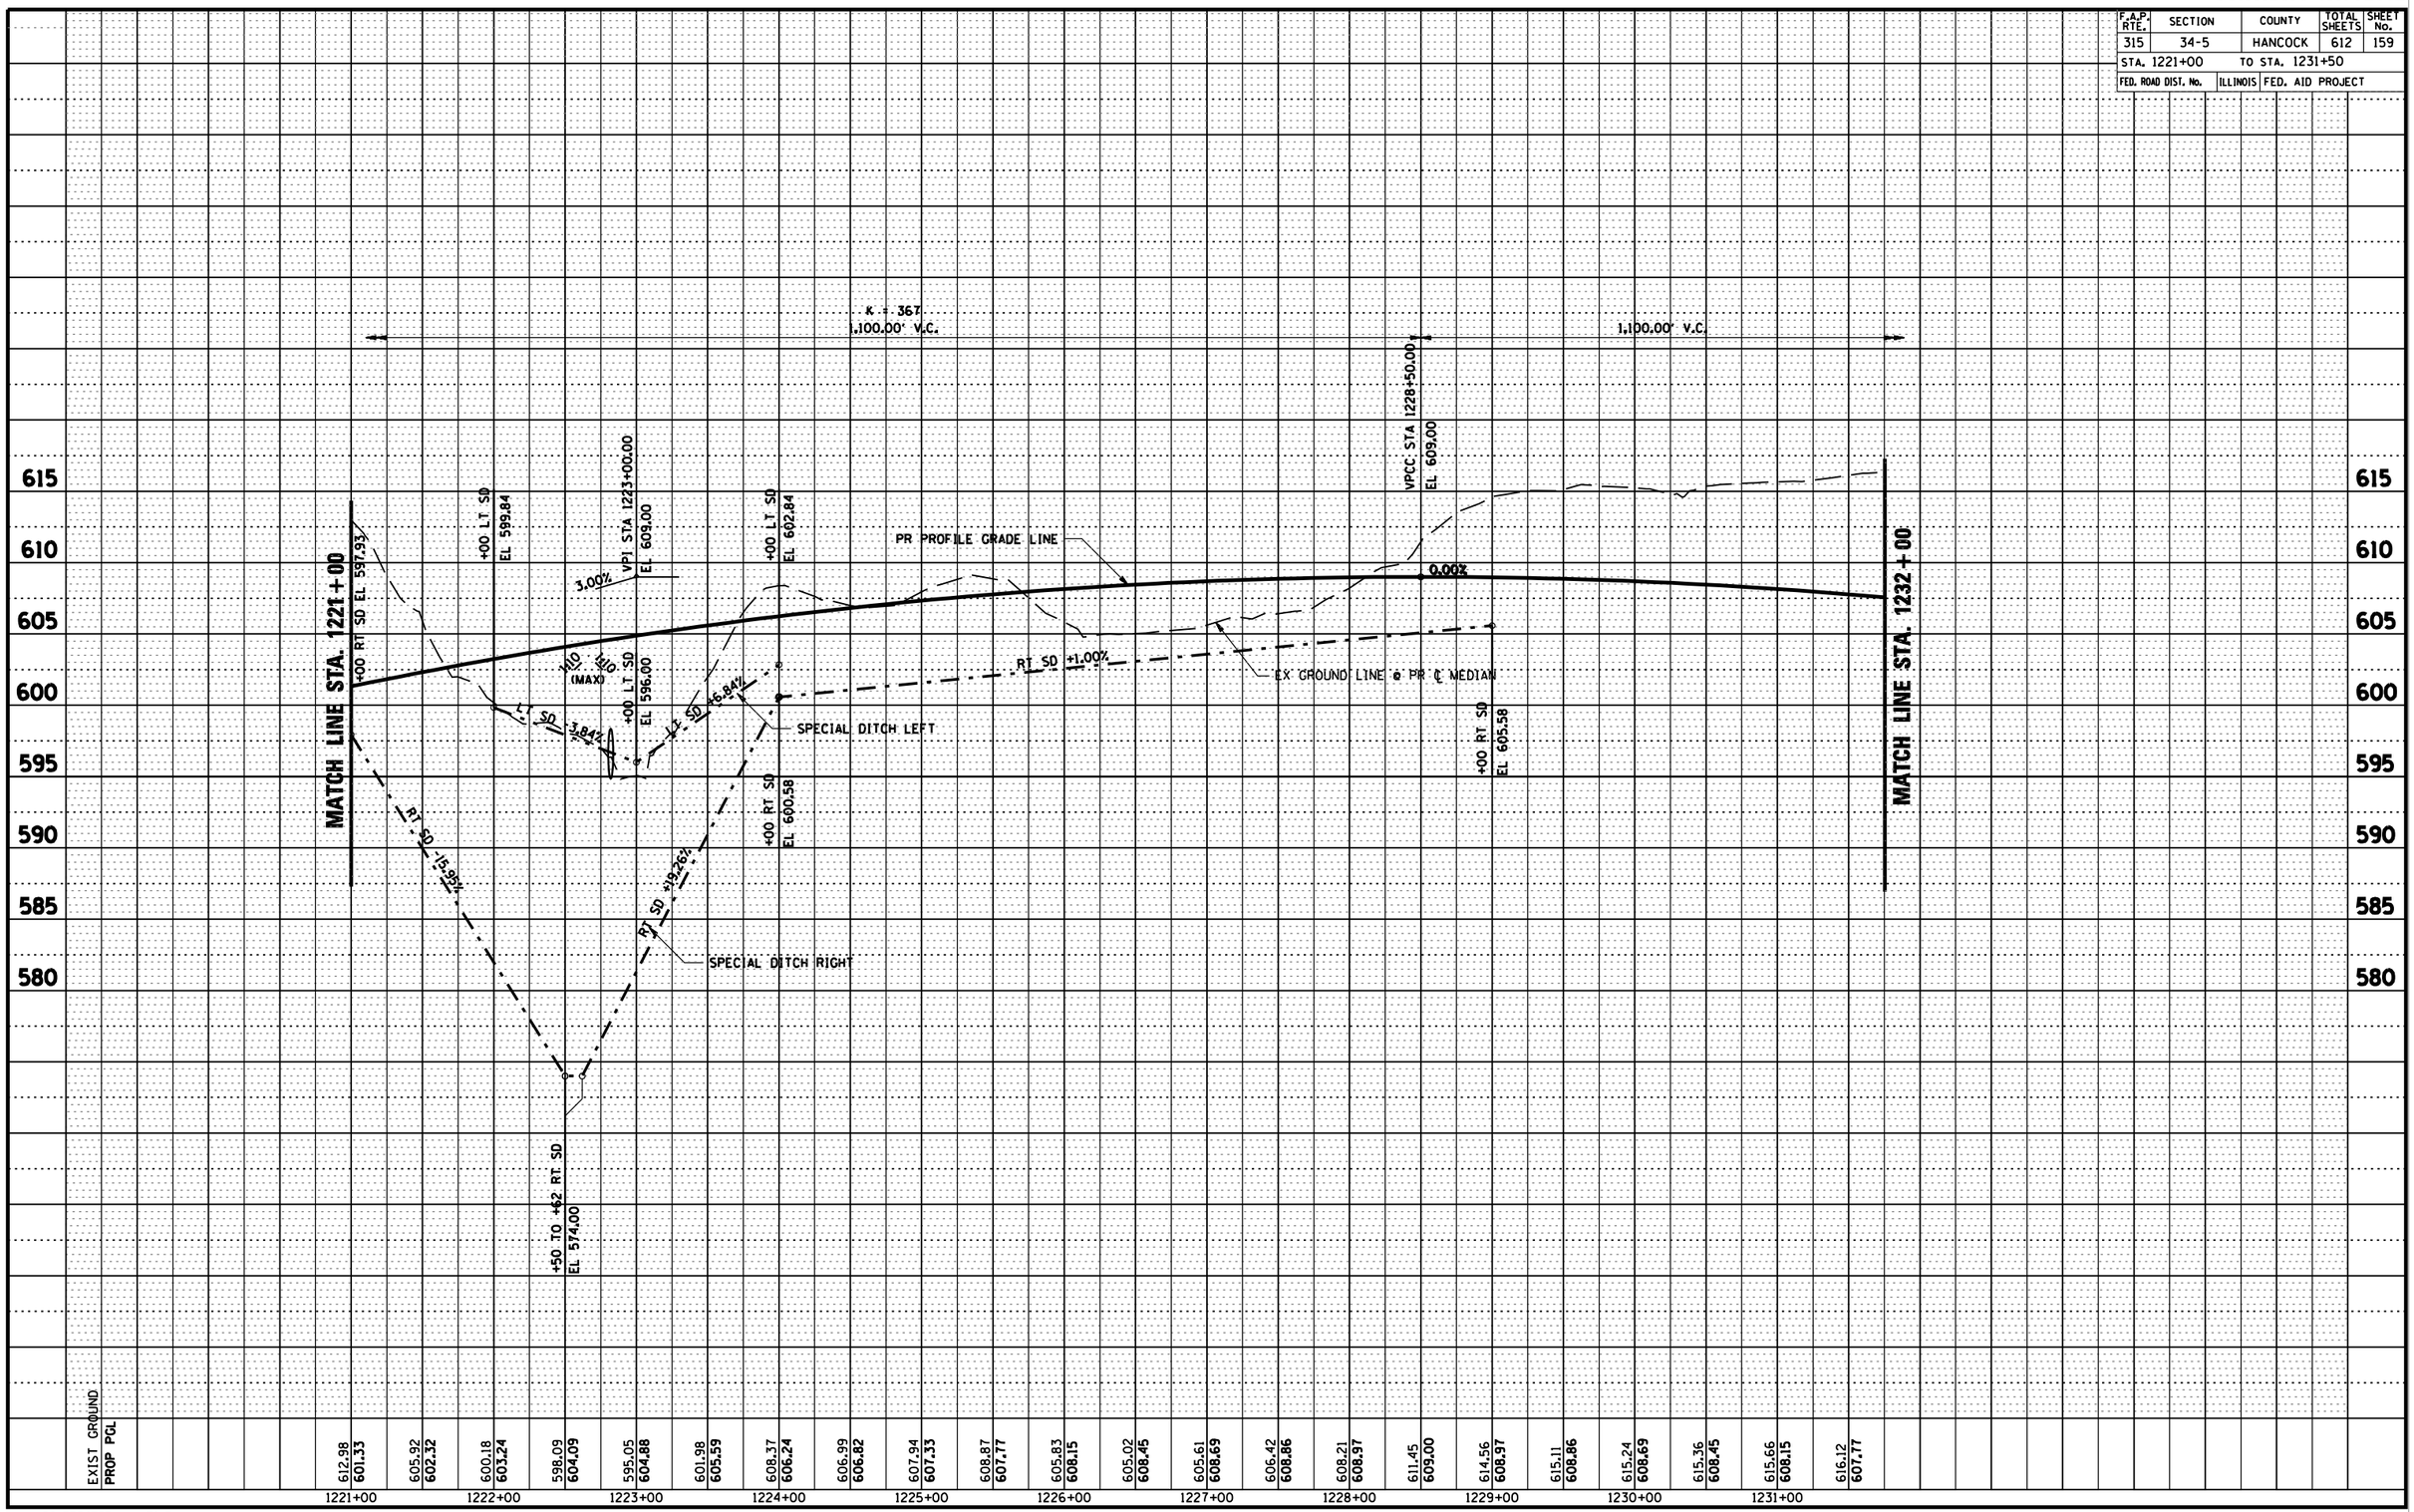

PLAN
NOTE BOOK No.
SURVEYED
PLOTTED
ALIGNMENT CHECKED
RT. OF WAY CHECKED
CADD FILE NAME
BY
DATE

PROFILE
NOTE BOOK No.
SURVEYED
PLOTTED
GRADES CHECKED
B.M. NOTED
STRUCTURE NOTAT'NS CHK'D
BY
DATE

•DGN-SPEC•
•DATE-TIME•
•REF01

D6 PROJECT: FILE: .

PROFILE – IL RTE 336 STA. 1221+00 TO STA. 1231+50