CONTRACT No. 72682

F.A.P. RTE.	SECTION	COUNTY	TOTAL SHEETS	SHEET No.
315	34-5	HANCOCK	612	180
STA. 1366+00	TO STA. 1380+00			
FED. ROAD DIST. No.	ILLINOIS	FED. AID PROJECT		

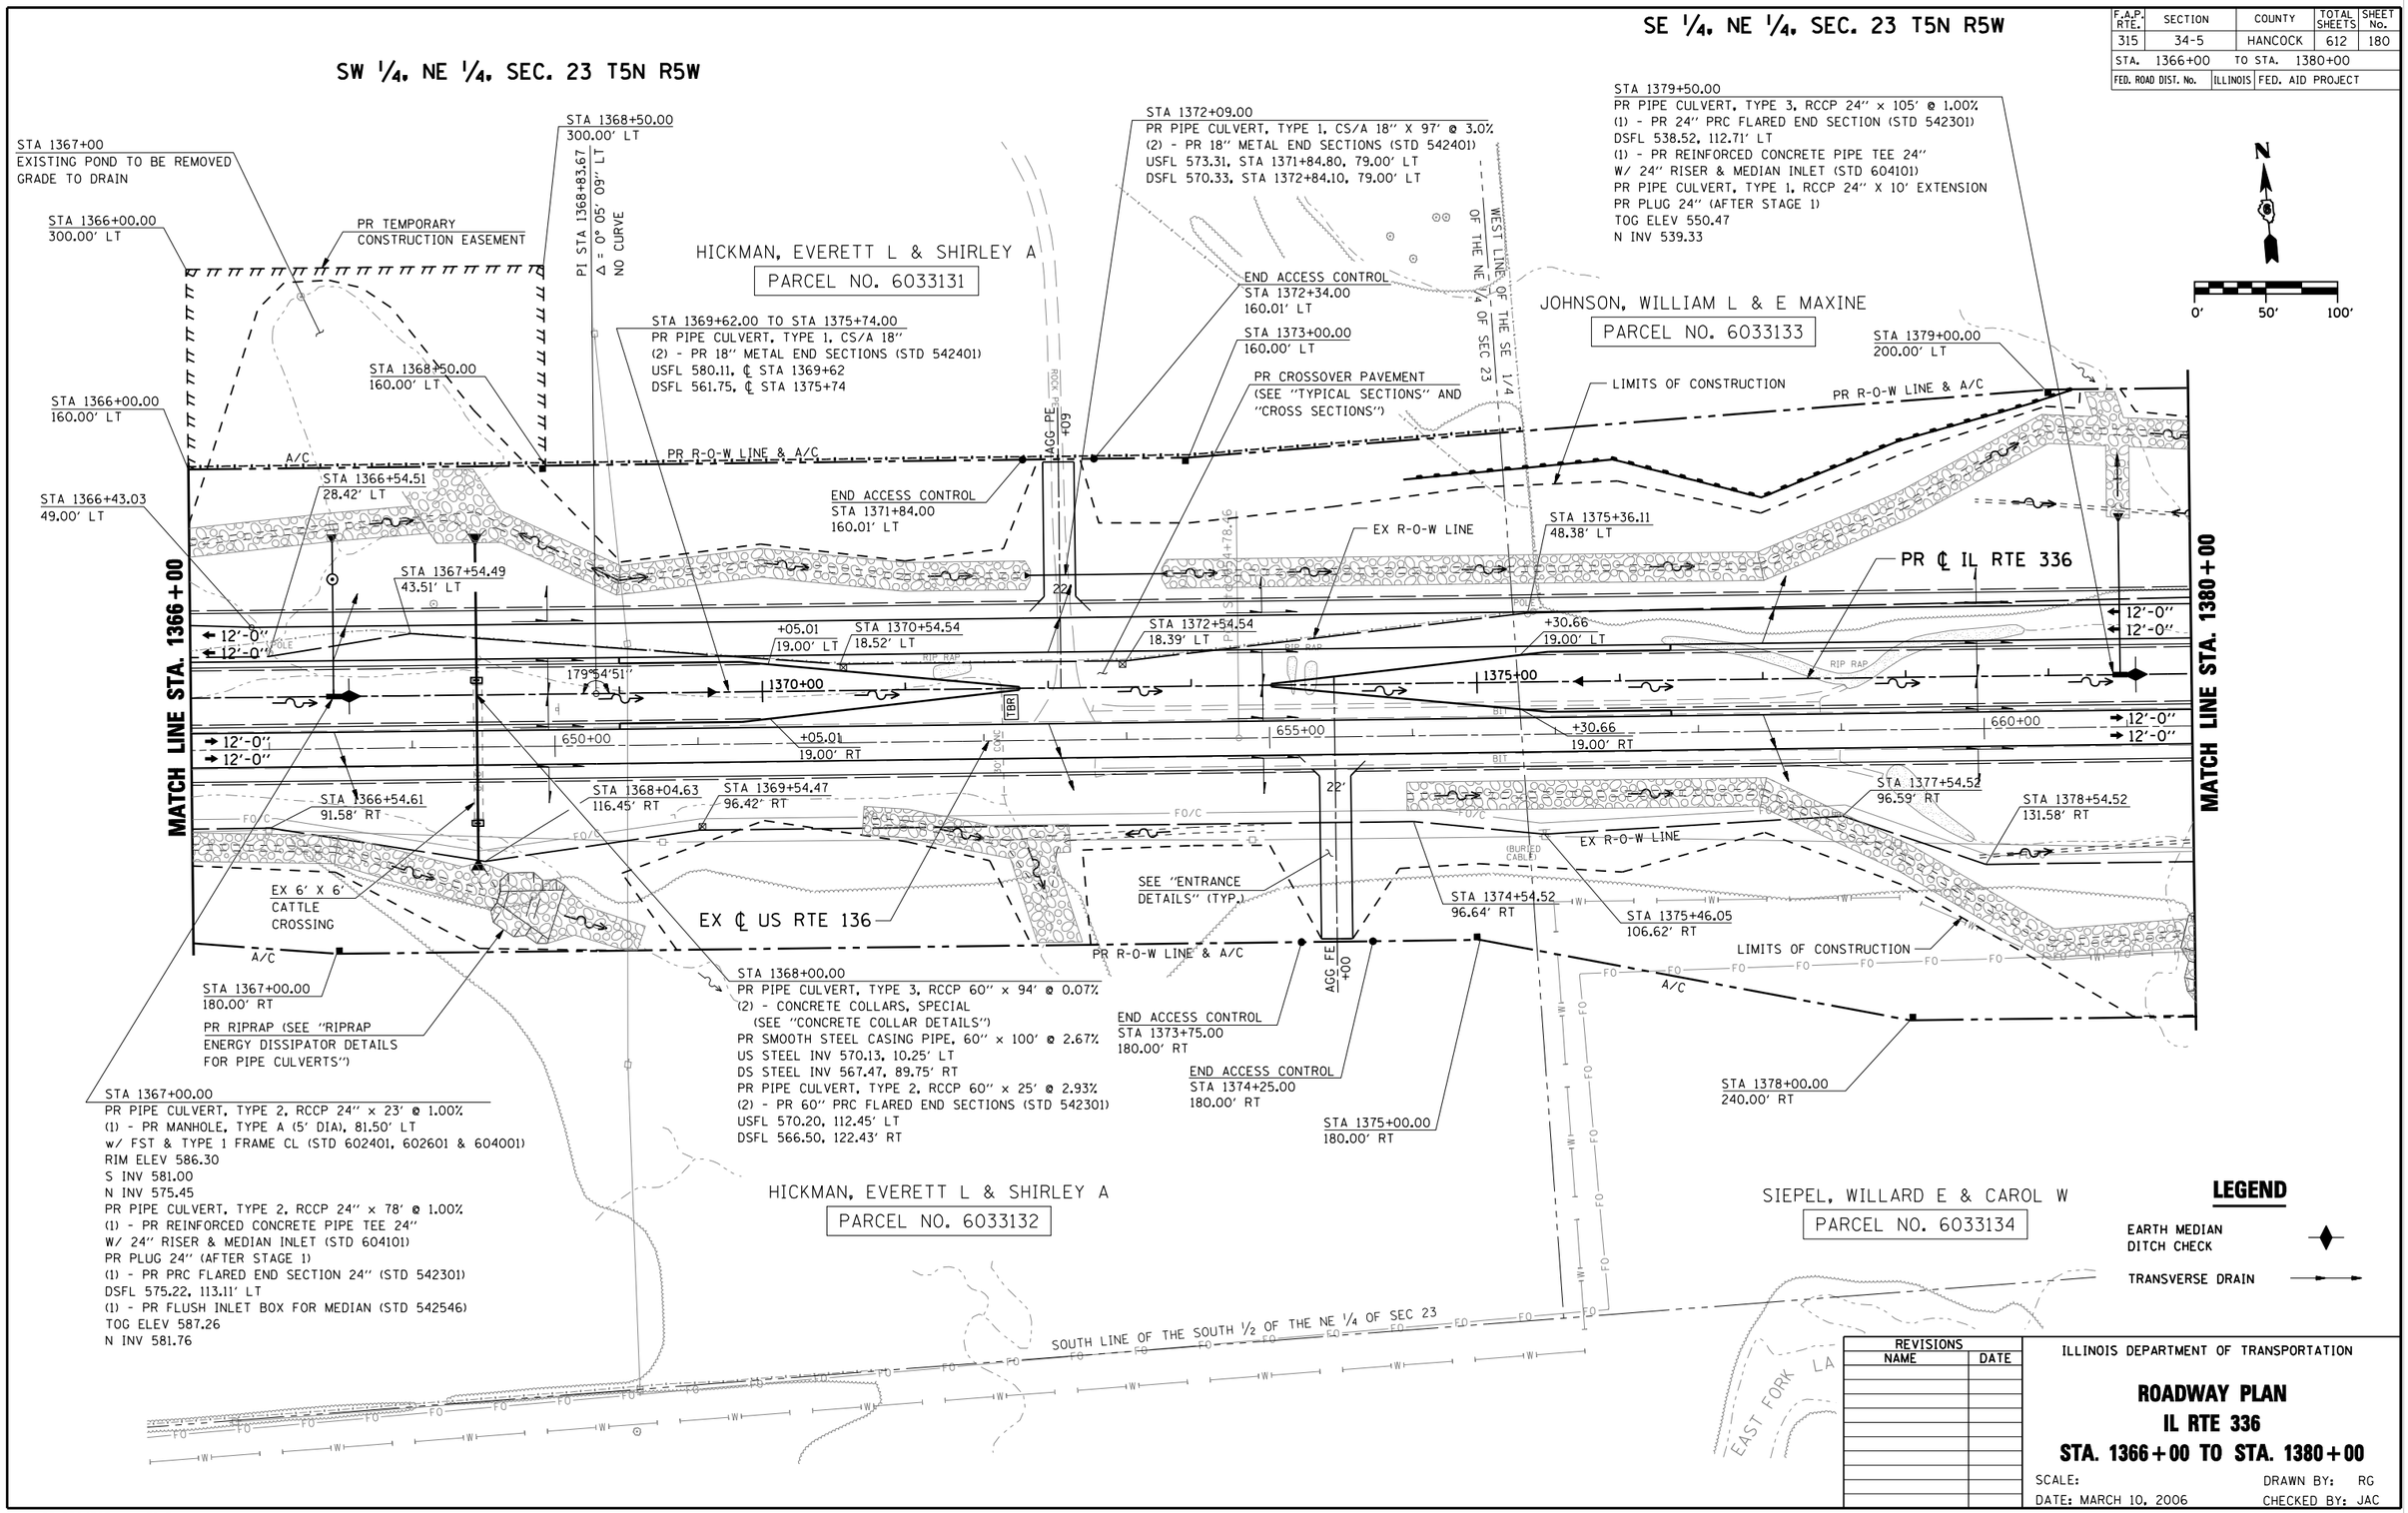

REVISIONS	
NAME	DATE

ILLINOIS DEPARTMENT OF TRANSPORTATION

ROADWAY PLAN

IL RTE 336

STA. 1366+00 TO STA. 1380+00

SCALE:

DATE: MARCH 10, 2006

DRAWN BY: RG

CHECKED BY: JAC

•DGN-SPEC•
•DATE-TIME•
•REF01

D6 PROJECT: FILE: .