CONTRACT No. 72682

F.A.P. RTE.	SECTION	COUNTY	TOTAL SHEETS	SHEET No.
315	34-5	HANCOCK	612	390
STA.		TO STA.		
FED. ROAD DIST. No.	ILLINOIS	FED. AID PROJECT		

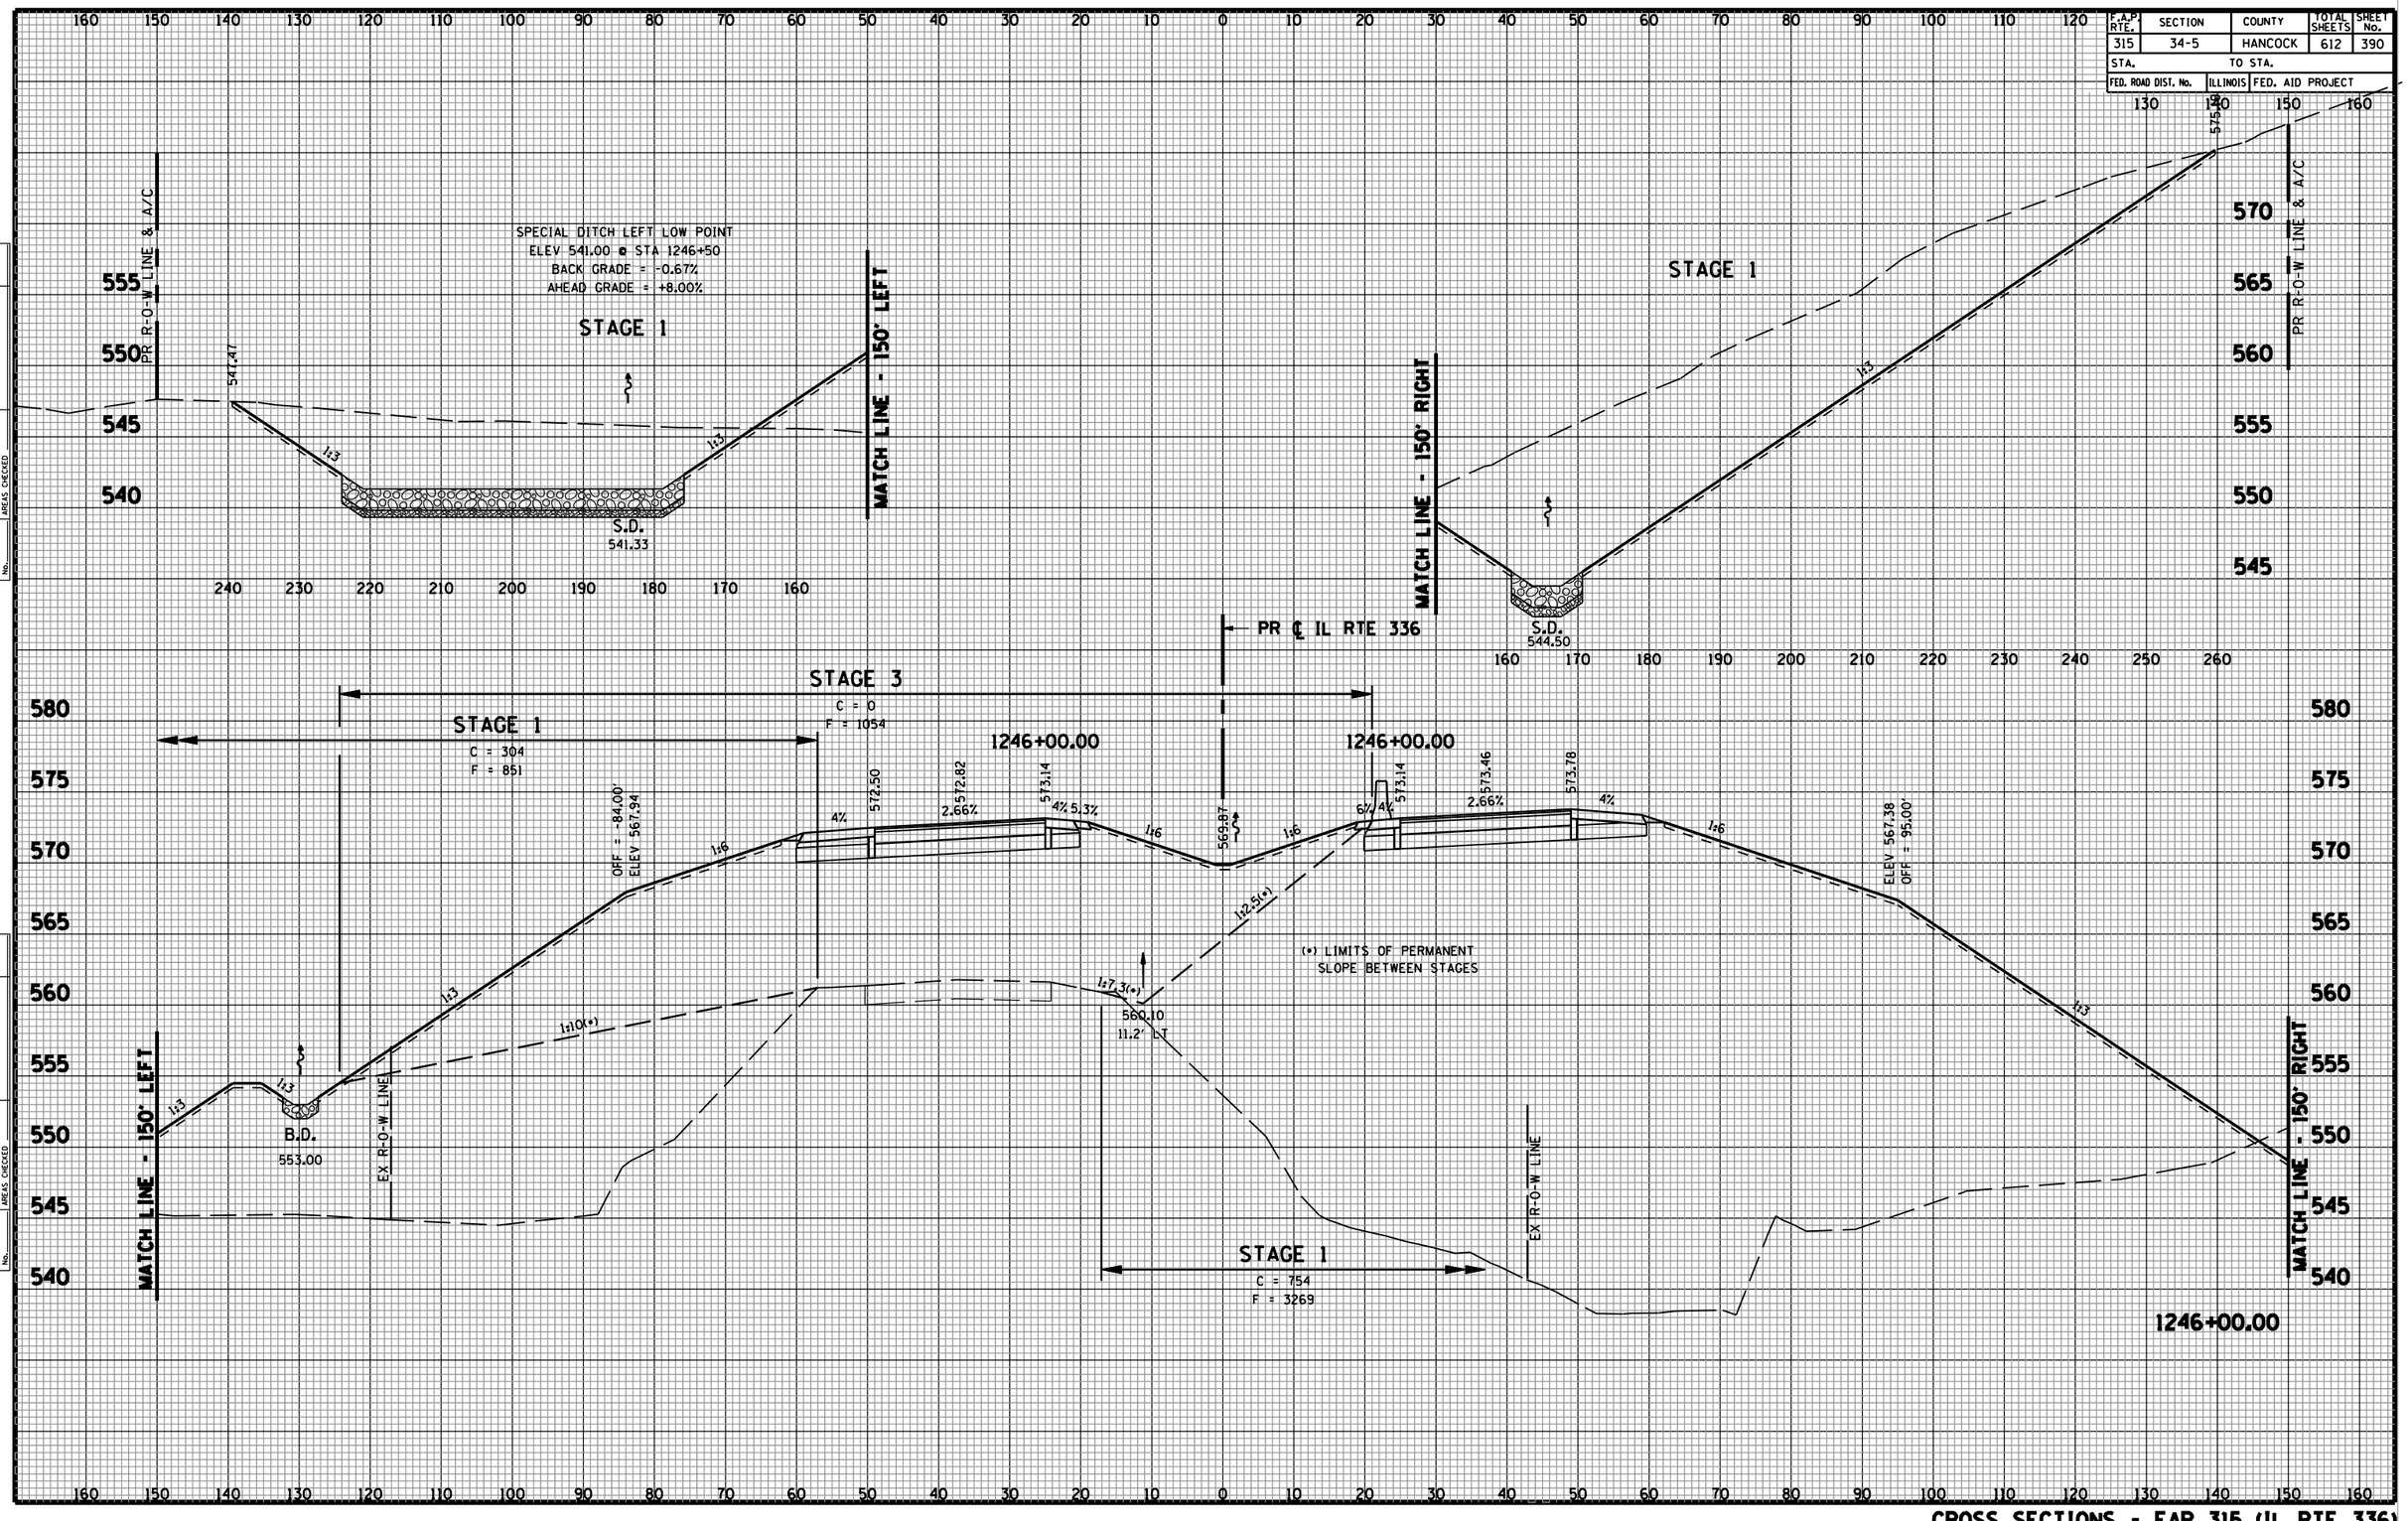

FINAL SURVEY	
NOTE BOOK	SURVEYED
	PLOTTED
	TEMPLATE
	AREAS
	AREAS CHECKED
No.	BY	DATE

ORIGINAL SURVEY	
NOTE BOOK	SURVEYED
	PLOTTED
	TEMPLATE
	AREAS
	AREAS CHECKED
No.	BY	DATE

CROSS SECTIONS - FAP 315 (IL RTE 336)