CONTRACT No. 72682

F.A.P. RTE.	SECTION	COUNTY	TOTAL SHEETS	SHEET No.
315	34-5	HANCOCK	612	394
STA.	TO STA.			
FED. ROAD DIST. No.	ILLINOIS	FED. AID PROJECT		

FINAL SURVEY	DATE
NOTE BOOK	BY
No.	SURVEYED PLOTTED TEMPLATE AREAS AREAS CHECKED

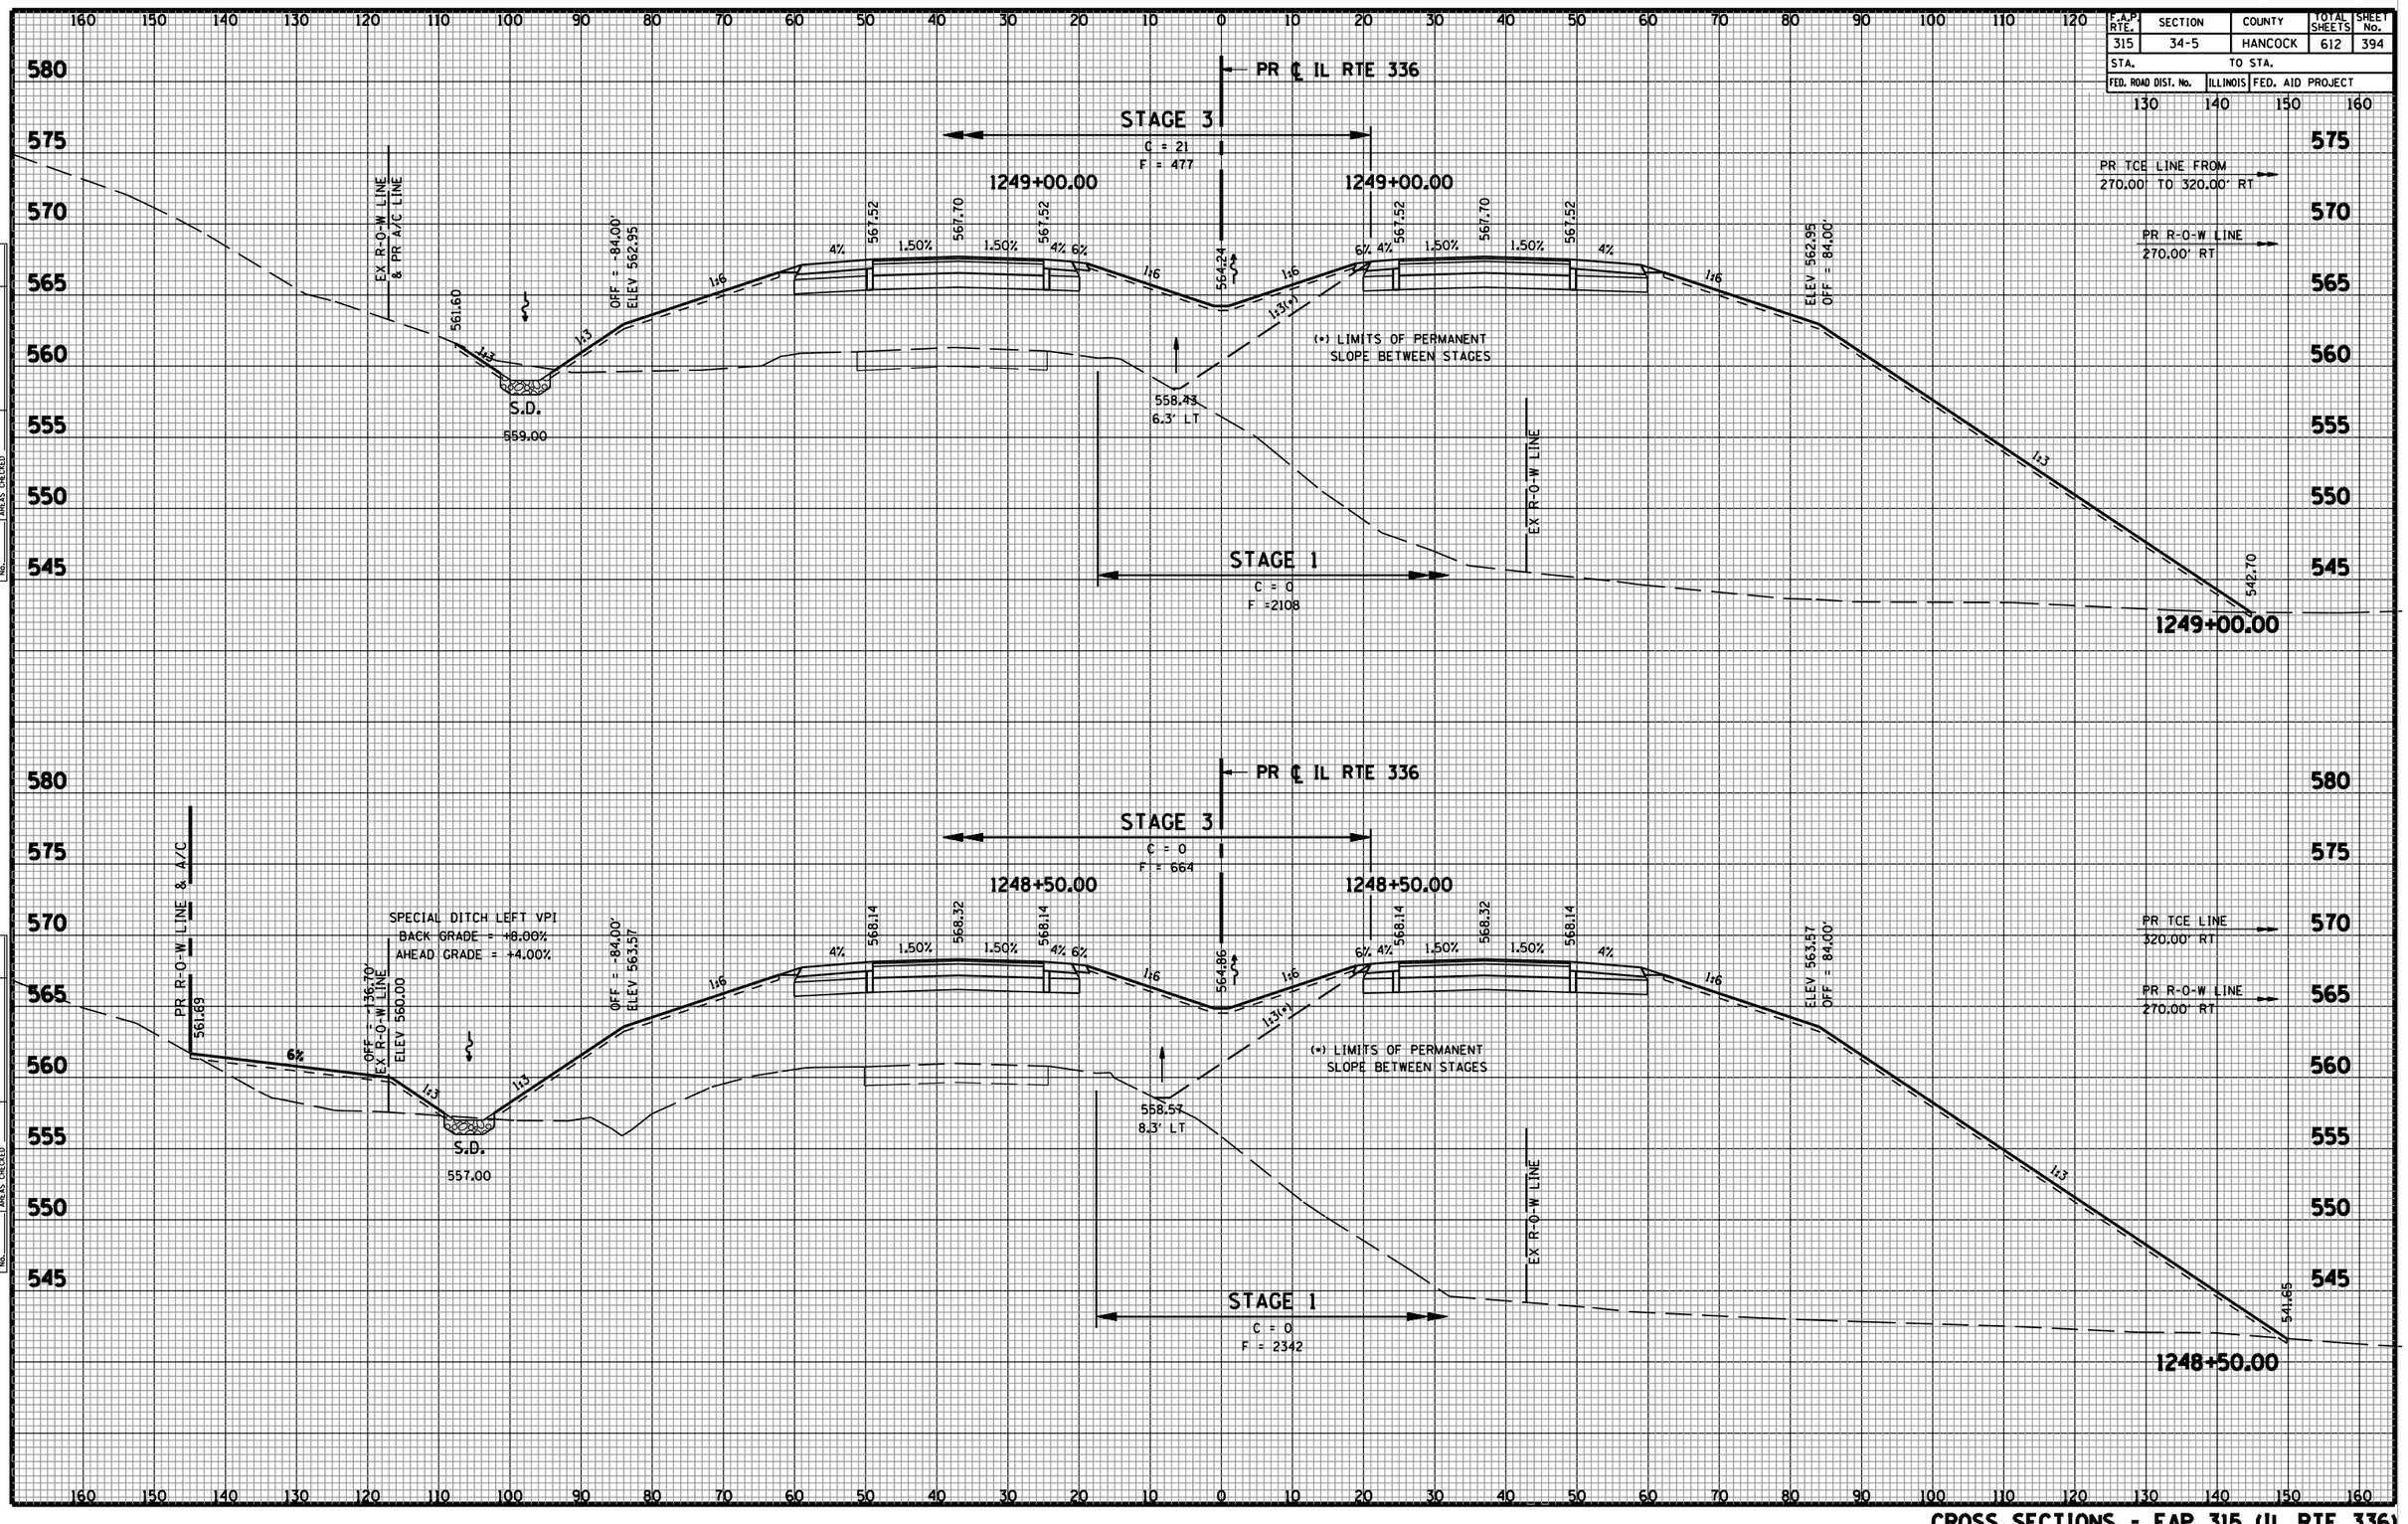

ORIGINAL SURVEY	DATE
NOTE BOOK	BY
No.	SURVEYED PLOTTED TEMPLATE AREAS AREAS CHECKED

CROSS SECTIONS - FAP 315 (IL RTE 336)