CONTRACT No. 72682

F.A.P. RTE.	SECTION	COUNTY	TOTAL SHEETS	SHEET No.
315	34-5	HANCOCK	612	404
STA.	TO STA.			
FED. ROAD DIST. No.	ILLINOIS	FED. AID PROJECT		

No.	NOTE BOOK	FINAL SURVEY
	AREAS	SURVEYED
	TYPE & RTE	PLOTTED
		BY
	AREAS CHECKED	DATE

No.	NOTE BOOK	ORIGINAL SURVEY
	AREAS	SURVEYED
	TYPE & RTE	PLOTTED
		BY
	AREAS CHECKED	DATE

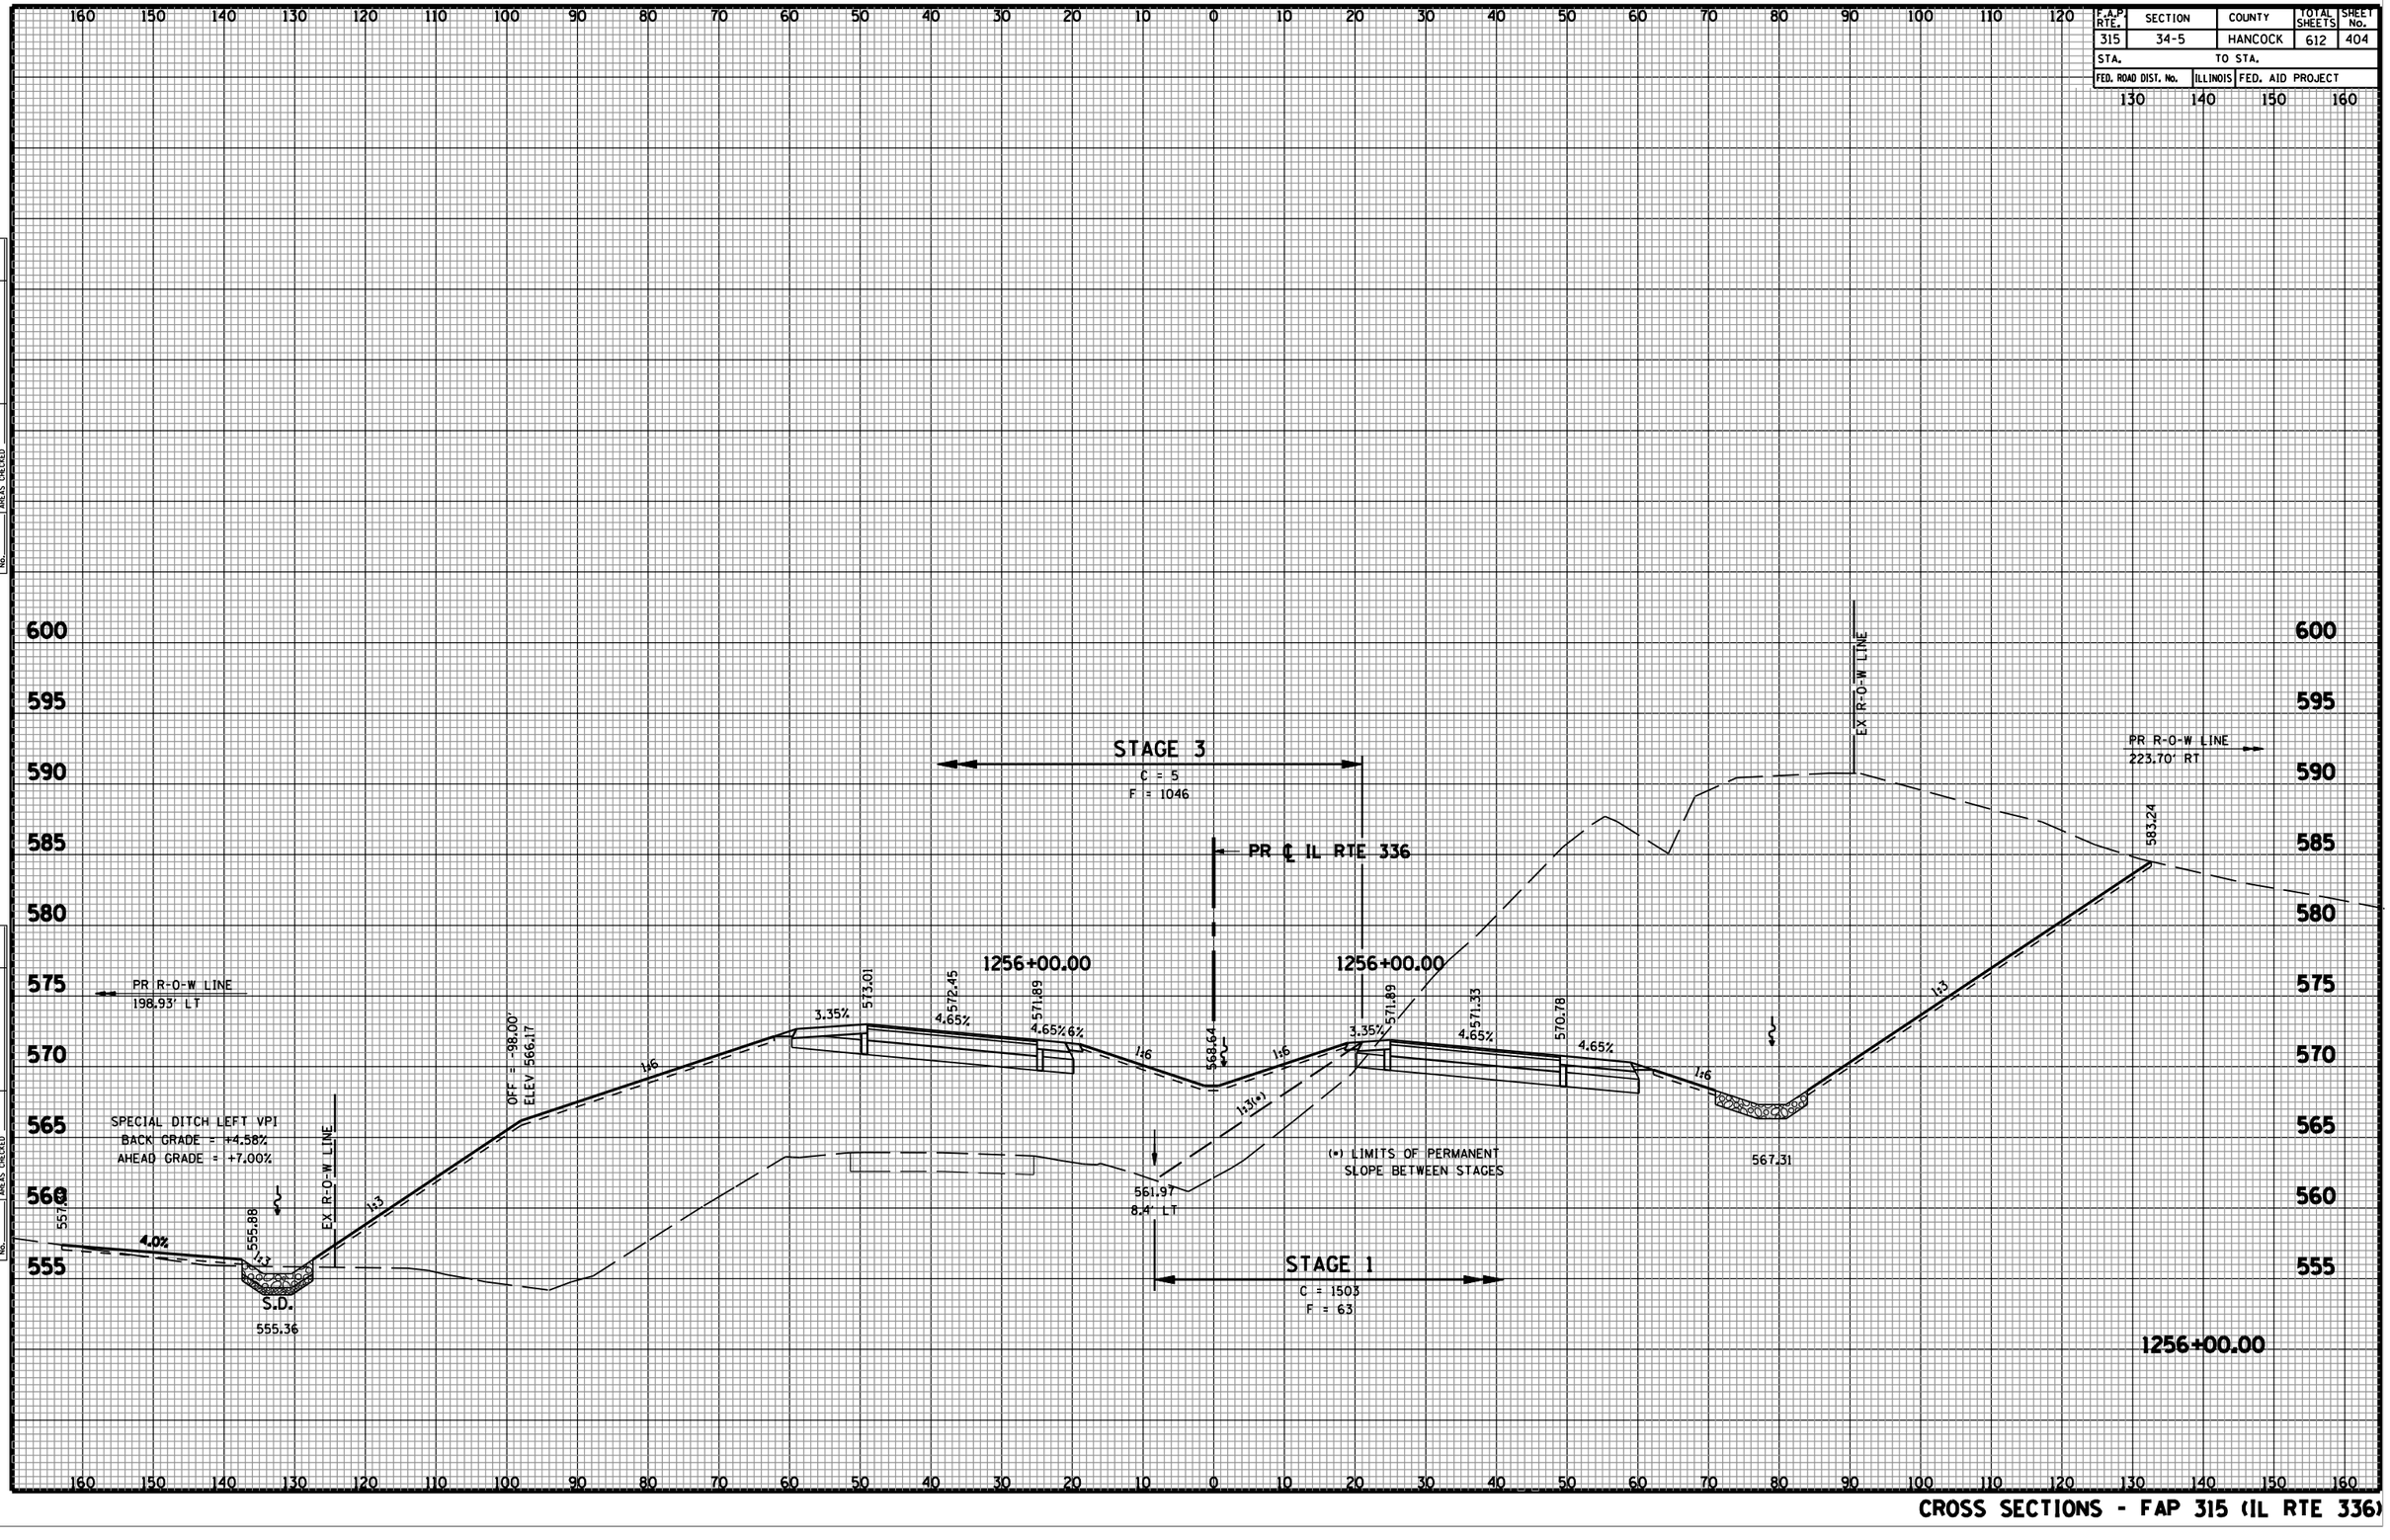

CROSS SECTIONS - FAP 315 (IL RTE 336)