F.A.P. RTE.	SECTION	COUNTY	TOTAL SHEETS	SHEET NO.
310		MADISON	452	174
STA. 31+636.000	TO STA.			
FED. ROAD DIST. NO.	ILLINOIS	FED. AID PROJECT		

• SECTION 60-14
SECTION 60-14-1B

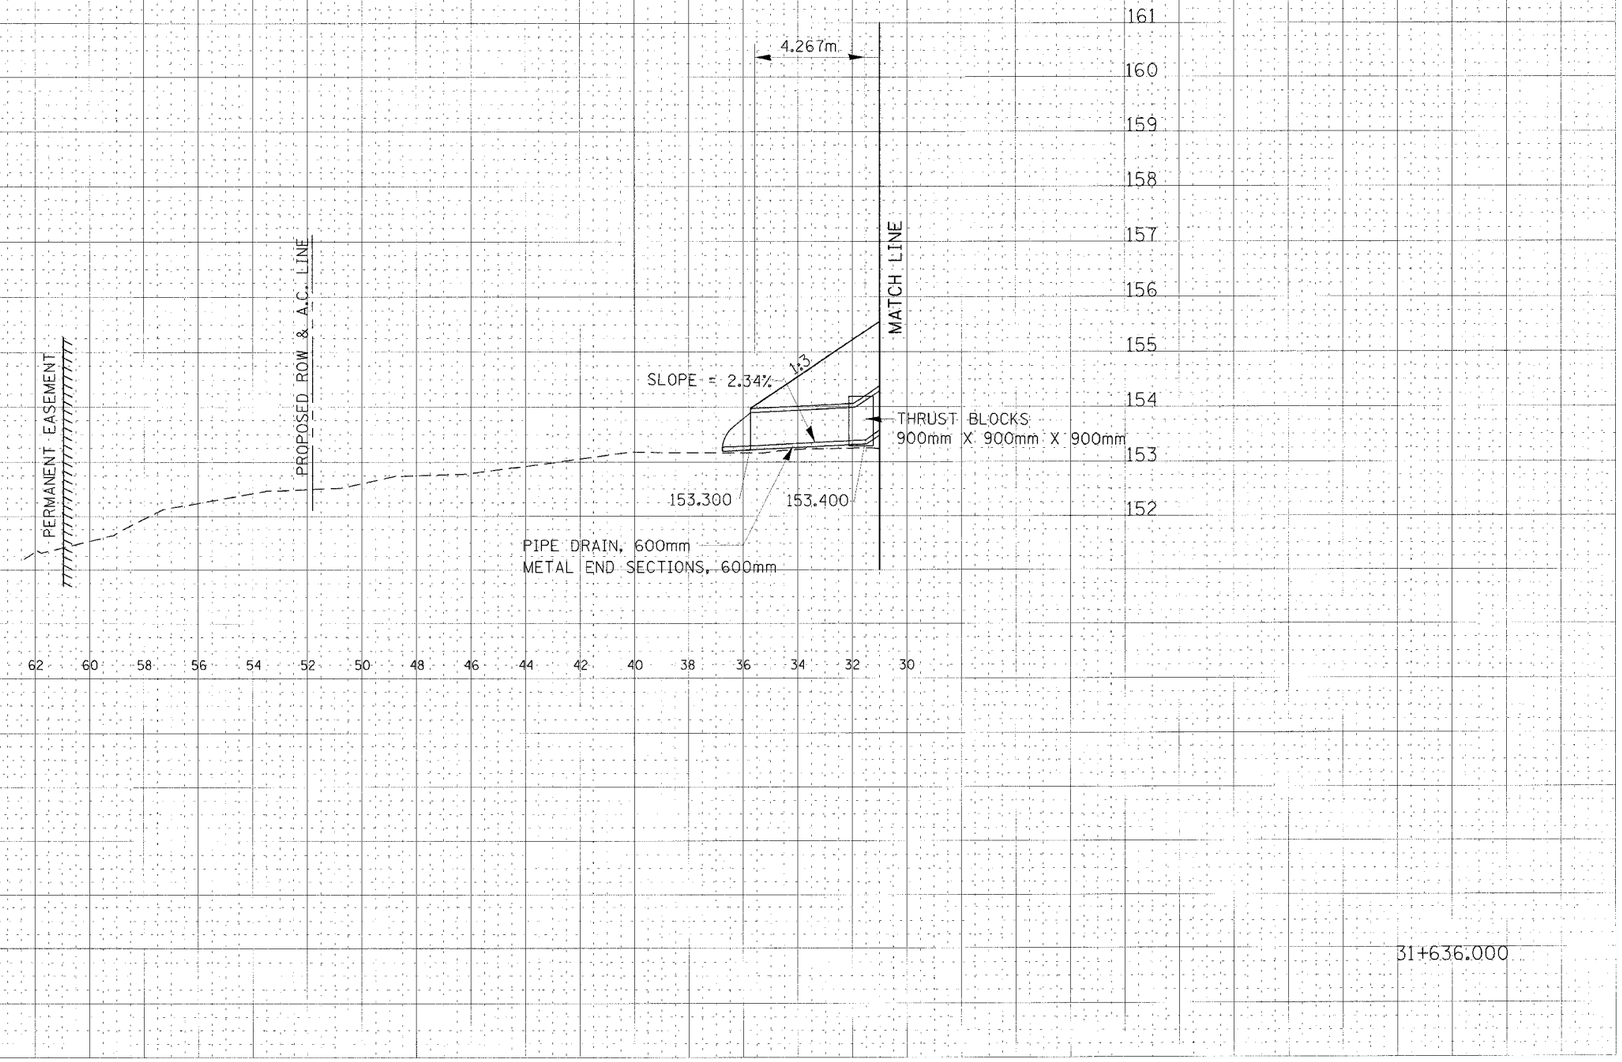

CULVERT PROFILE, FAP ROUTE 310, STA 31+636.000