F.A.P. RTE.	SECTION	COUNTY	TOTAL SHEETS	SHEET NO.
310	*	MADISON	452	176
STA. 31+723.901		TO STA.		
FED. ROAD DIST. NO.		ILLINOIS FED. AID PROJECT		

* SECTION 60H14
SECTION 60H14-1B

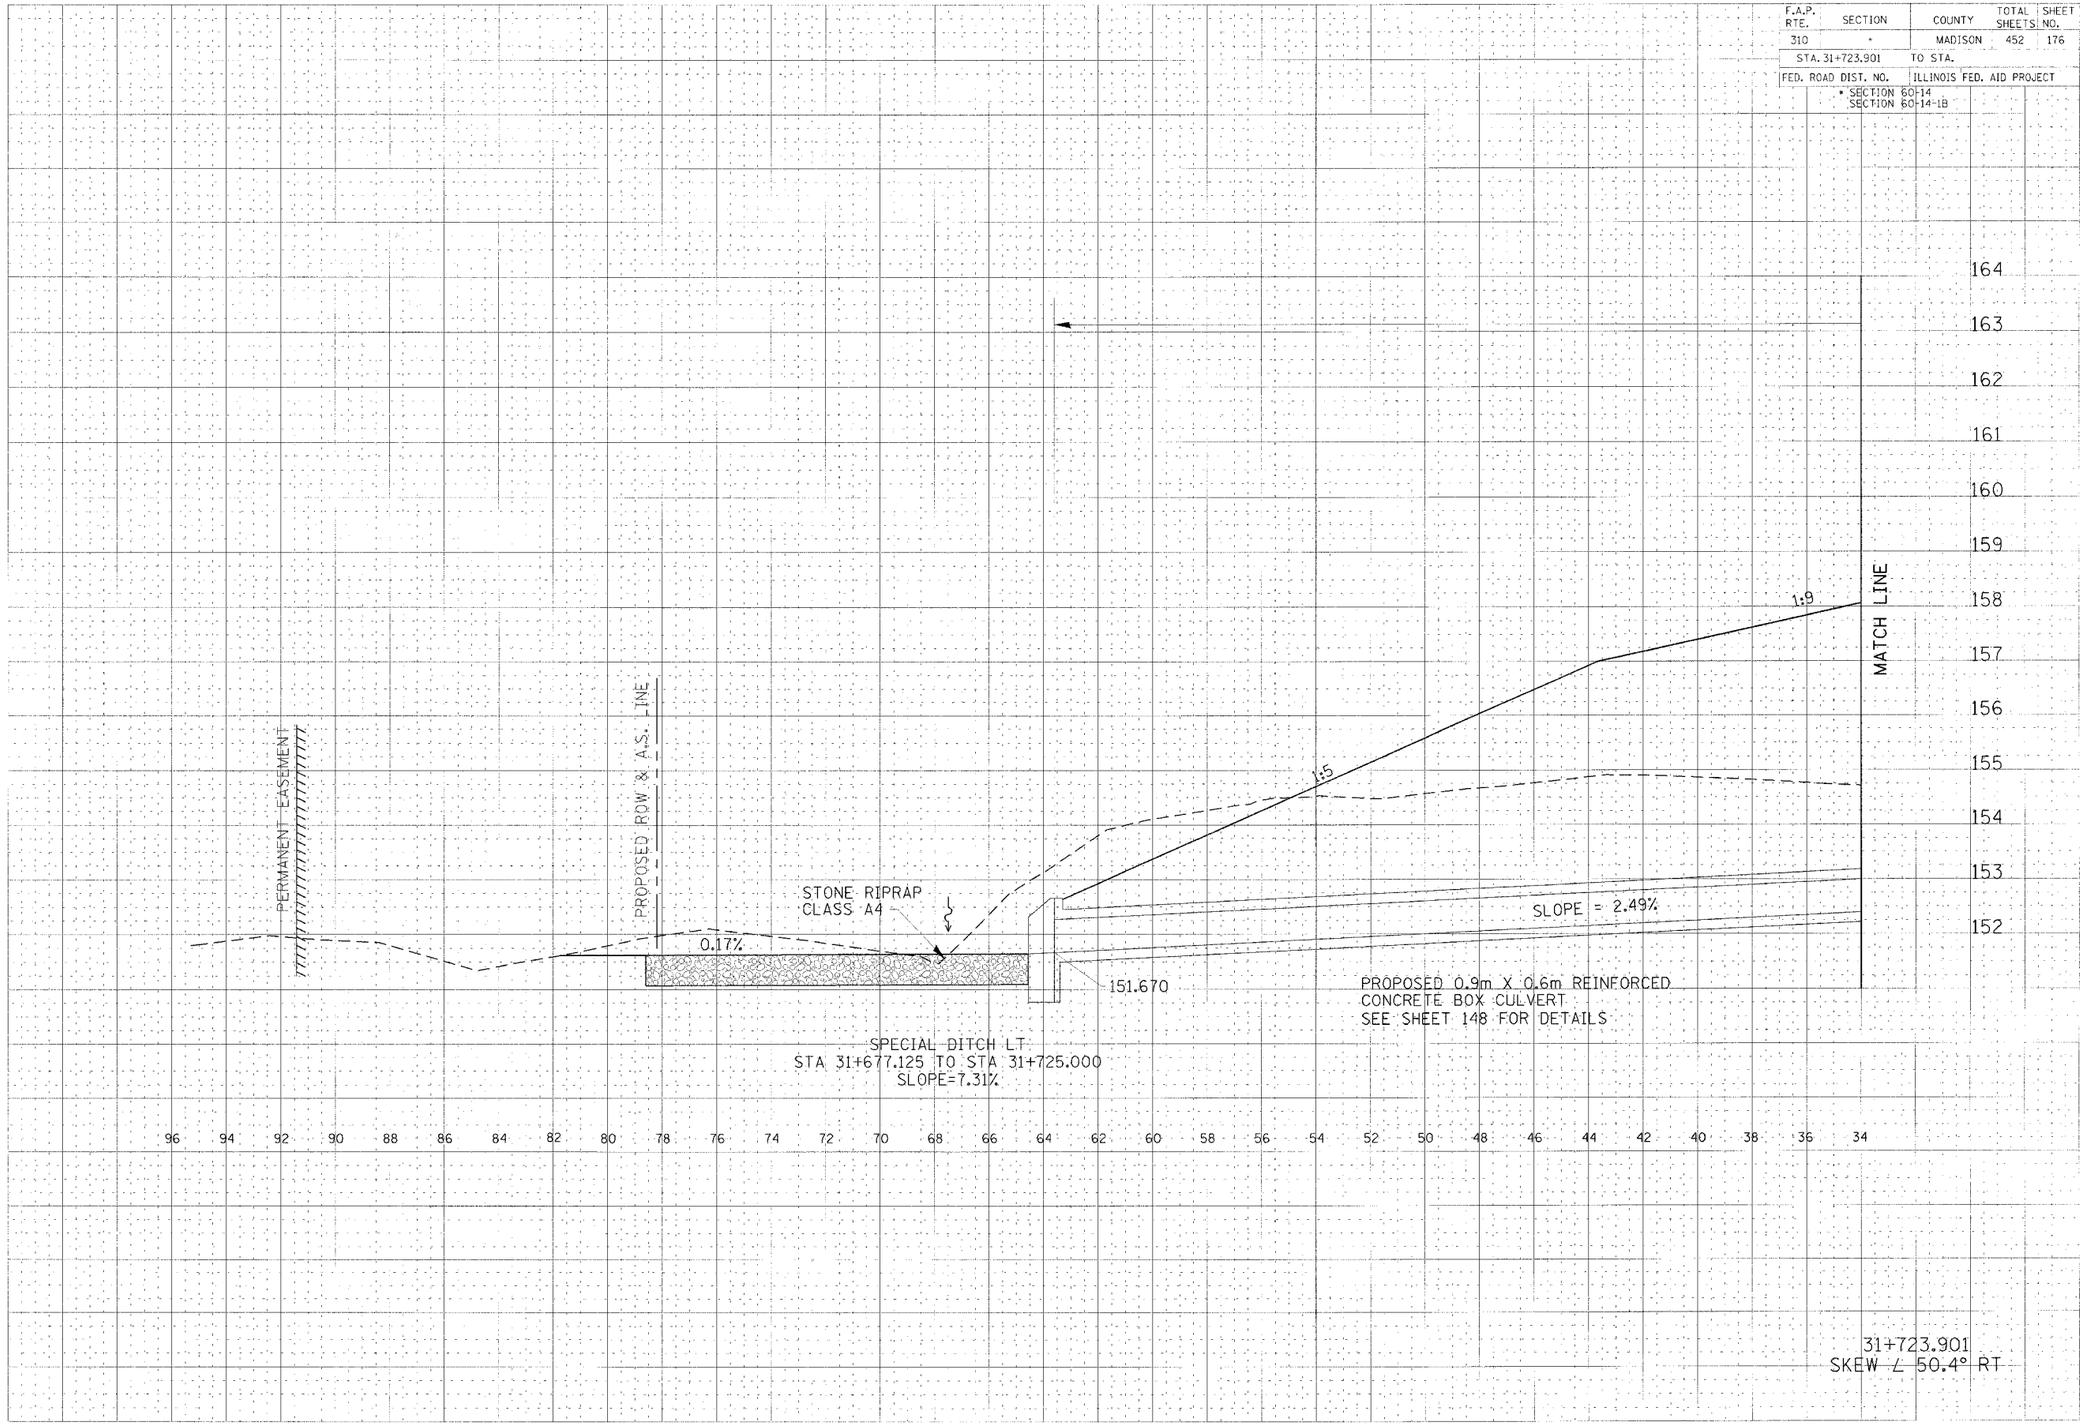

CULVERT PROFILE, FAP ROUTE 310, STA 31+723.901