F.A.P. RTE.	SECTION	COUNTY	TOTAL SHEETS	SHEET NO.
310	*	MADISON	452	183
STA. 32+141.094		TO STA.		
FED. ROAD DIST. NO.	ILLINOIS	FED. AID PROJECT		

* SECTION 60-14
SECTION 60-14-1B

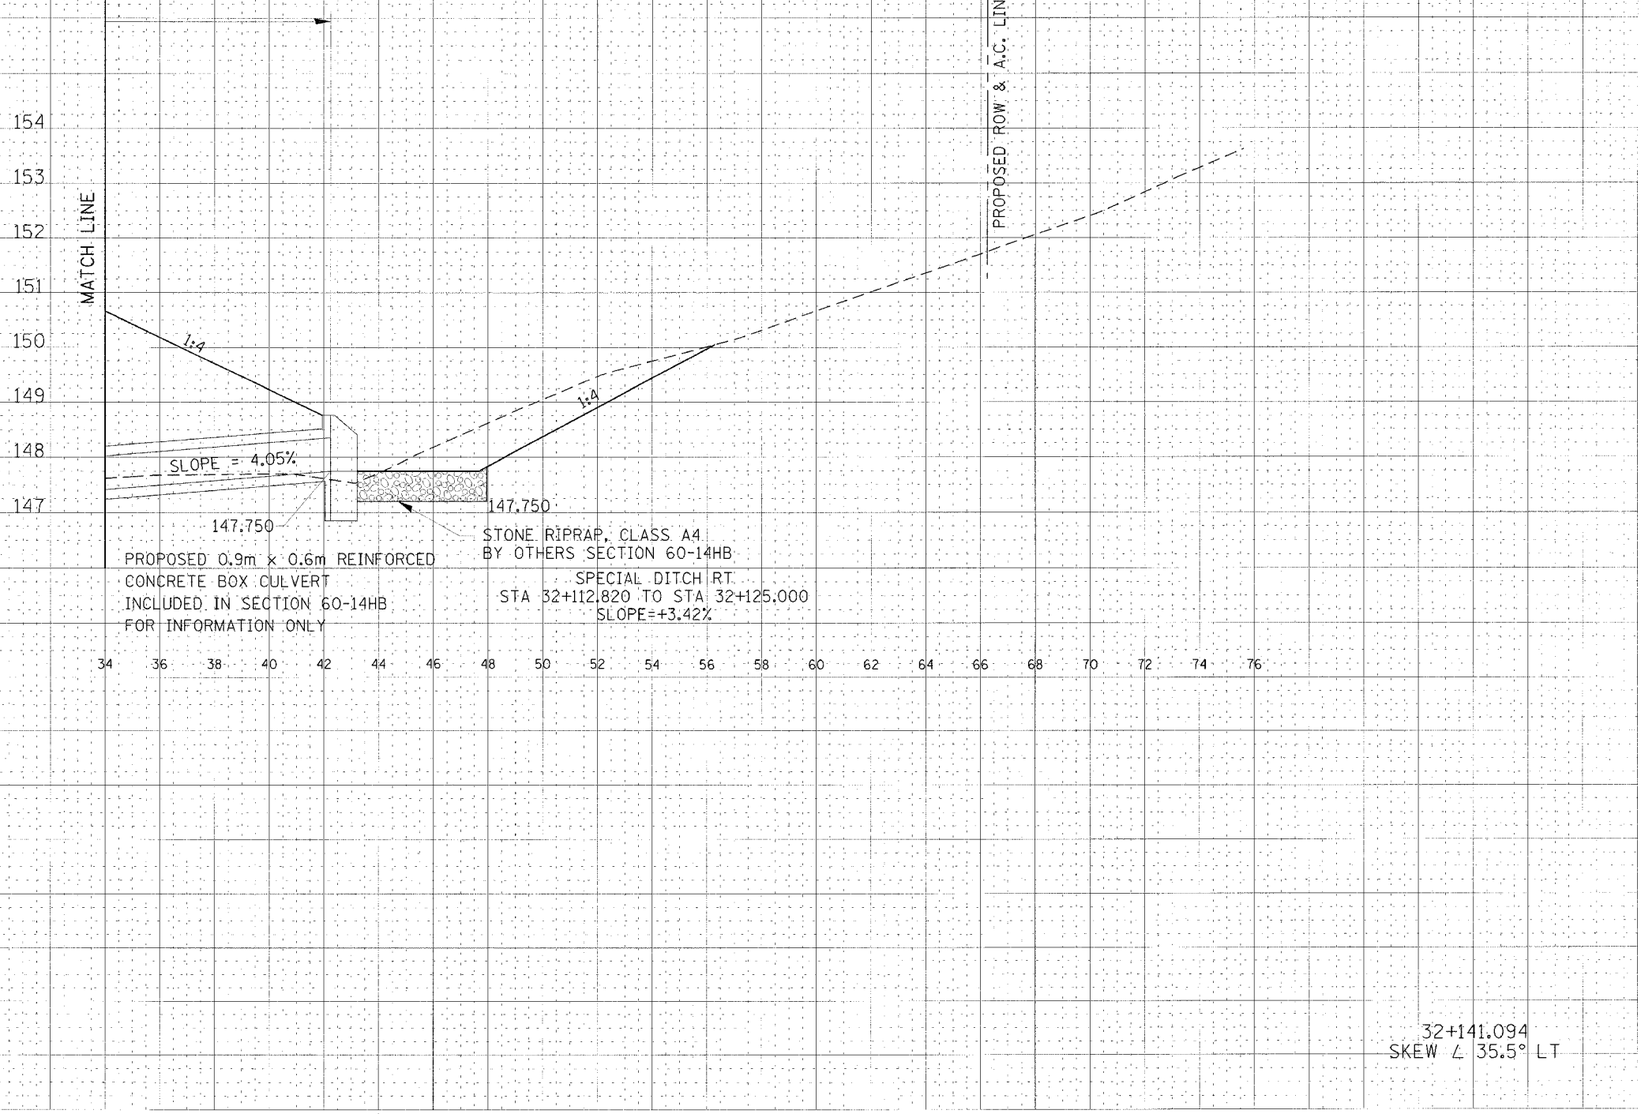

32+141.094
SKEW ∠ 35.5° LT

CULVERT PROFILE, FAP ROUTE 310, STA 32+141.094