F.A.P. RTE.	SECTION	COUNTY	TOTAL SHEETS	SHEET NO.
310	*	MADISON	452	214

STA. 35+135.000 TO STA.

FED. ROAD DIST. NO. | ILLINOIS | FED. AID PROJECT

* SECTION 60-14
SECTION 60-14-1B

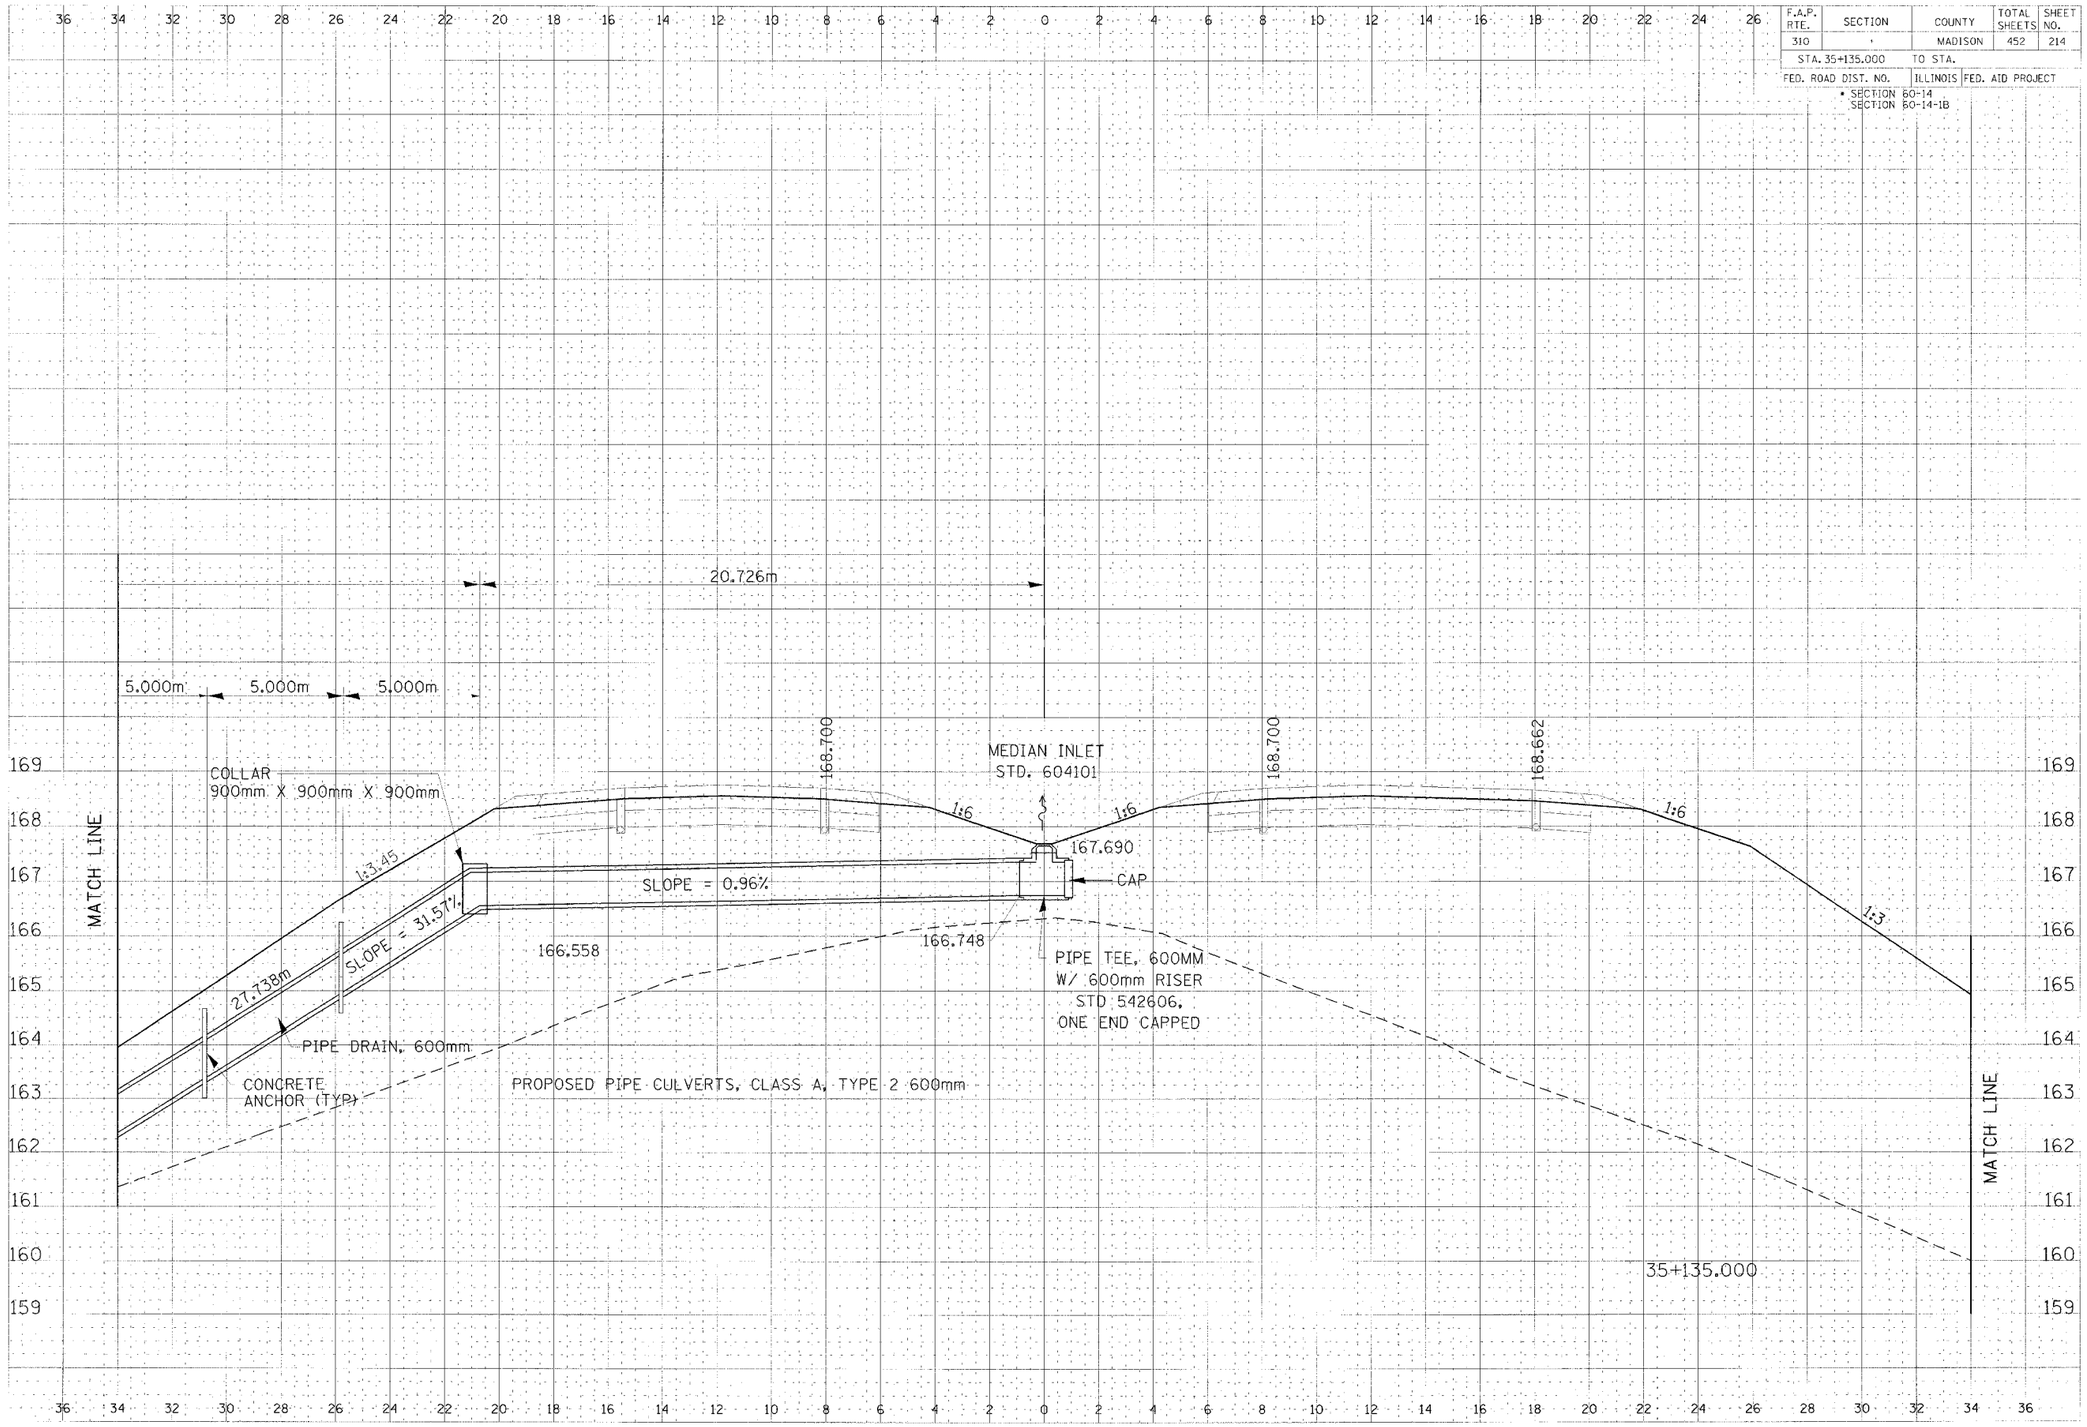

CULVERT PROFILE, FAP ROUTE 310, STA 35+135.000