F.A.P. RTE.	SECTION	COUNTY	TOTAL SHEET SHEETS NO.
310	*	MADISON	452 278
STA. 32+100.000	TO STA.		
FED. ROAD DIST. NO.	ILLINOIS	FED. AID PROJECT	

* SECTION 60-14
SECTION 60-14-1B

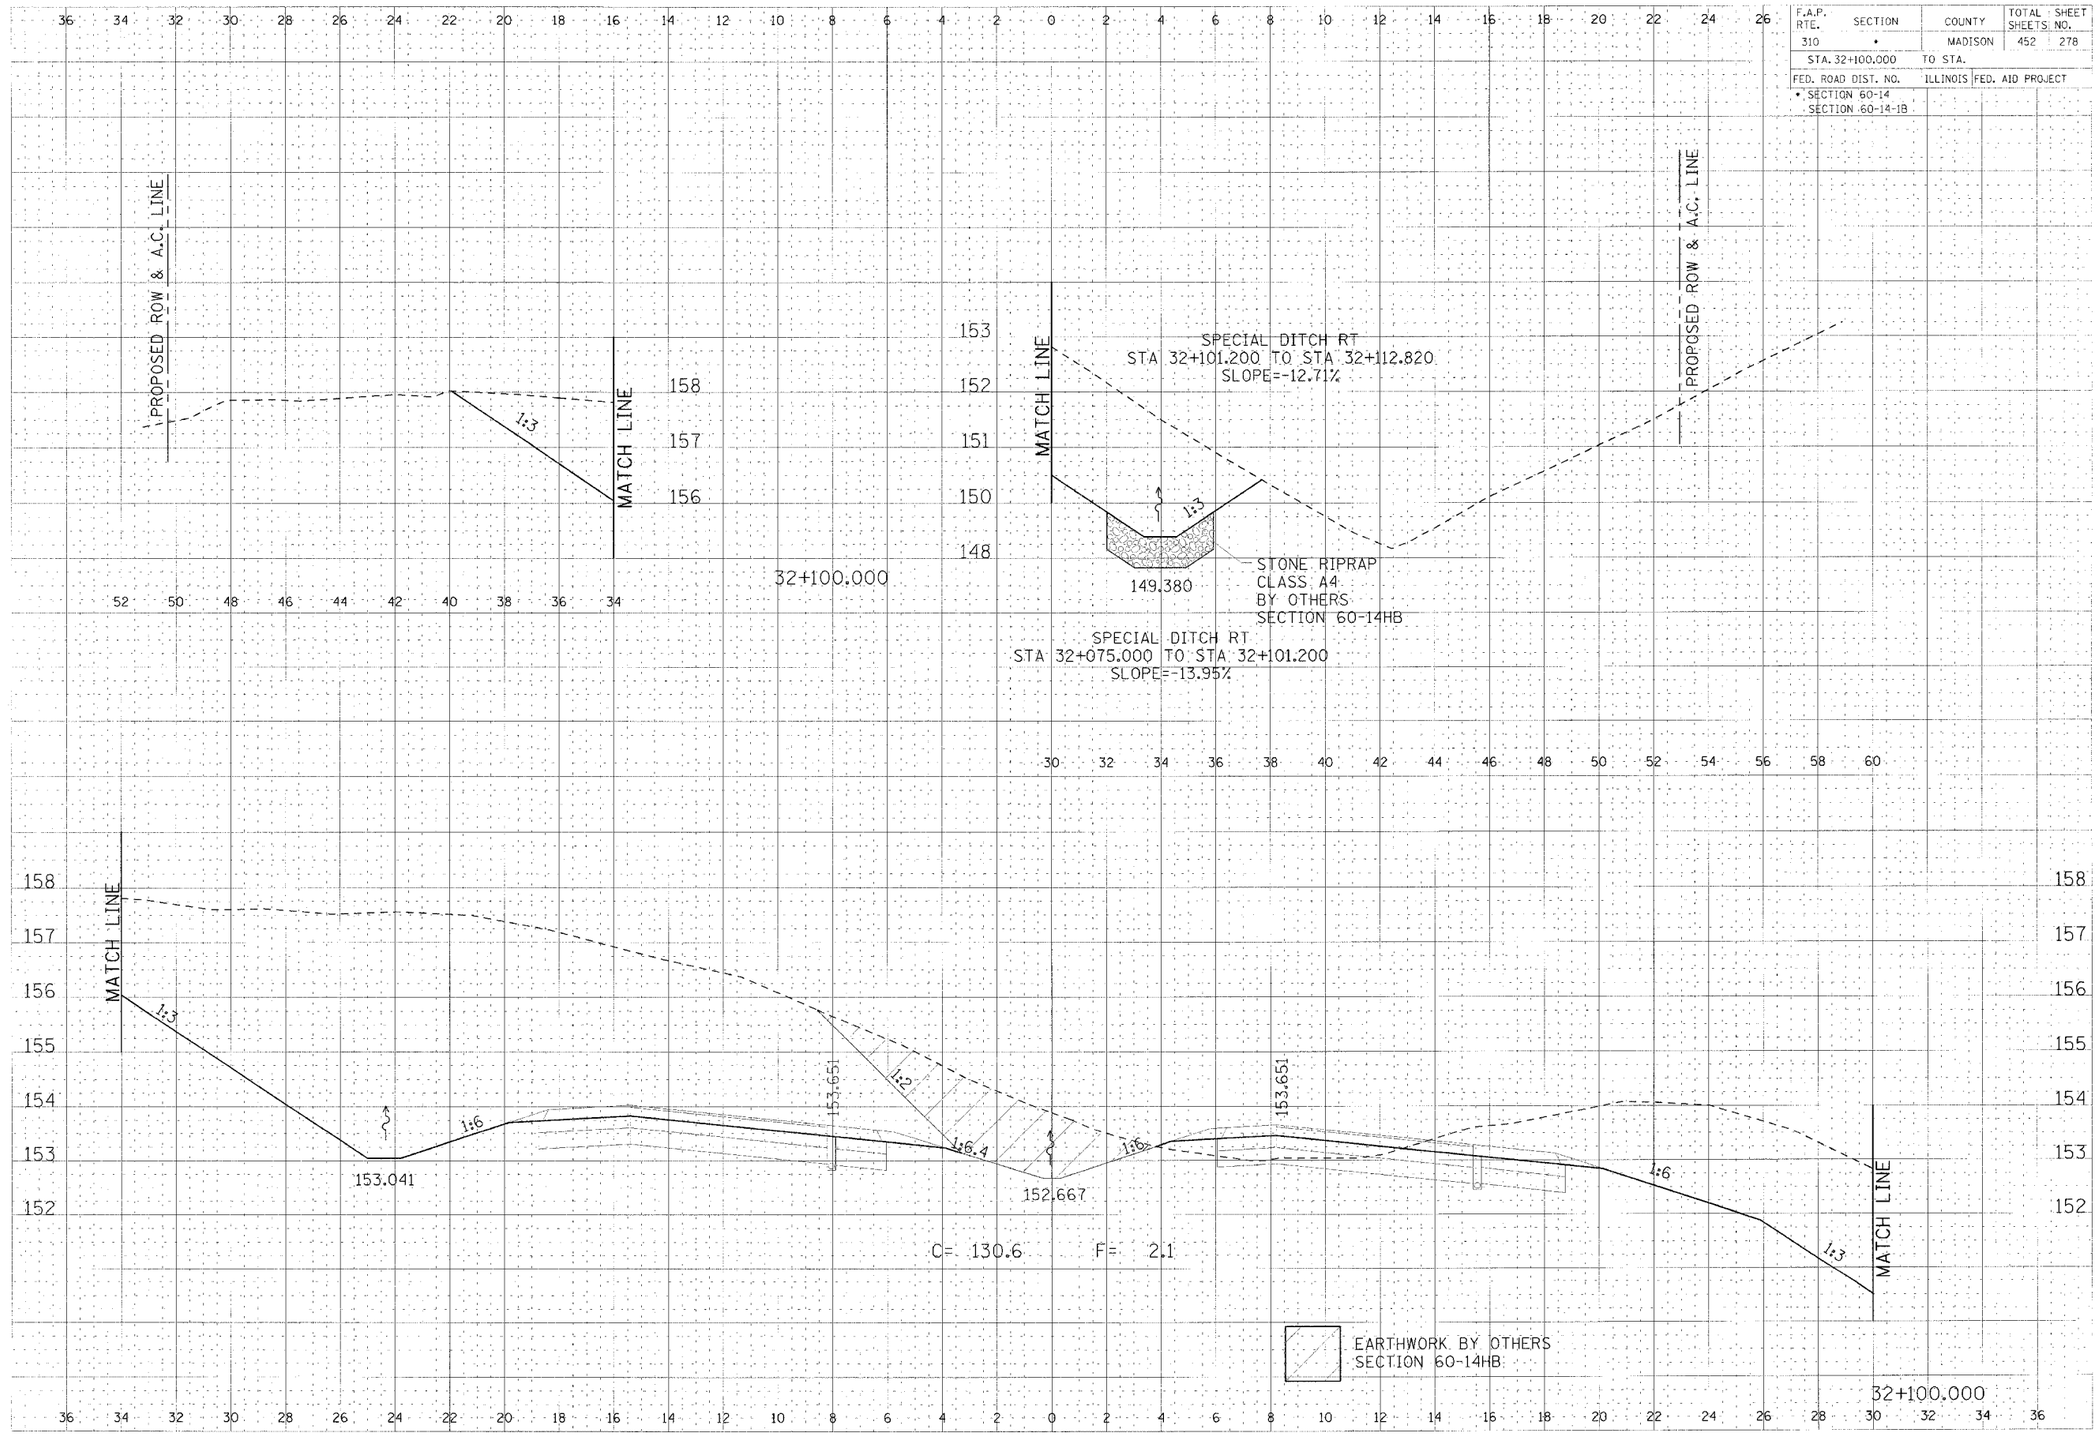

CROSS SECTION, FAP ROUTE 310, STA 32+100.000