F.A.P. RTE.	SECTION	COUNTY	TOTAL SHEET SHEETS NO.
310	*	MADISON	452 304
STA. 32+836.885	TO STA.		
FED. ROAD DIST. NO.	ILLINOIS	FED. AID PROJECT	
* SECTION 60-14 SECTION 60-14-1B			

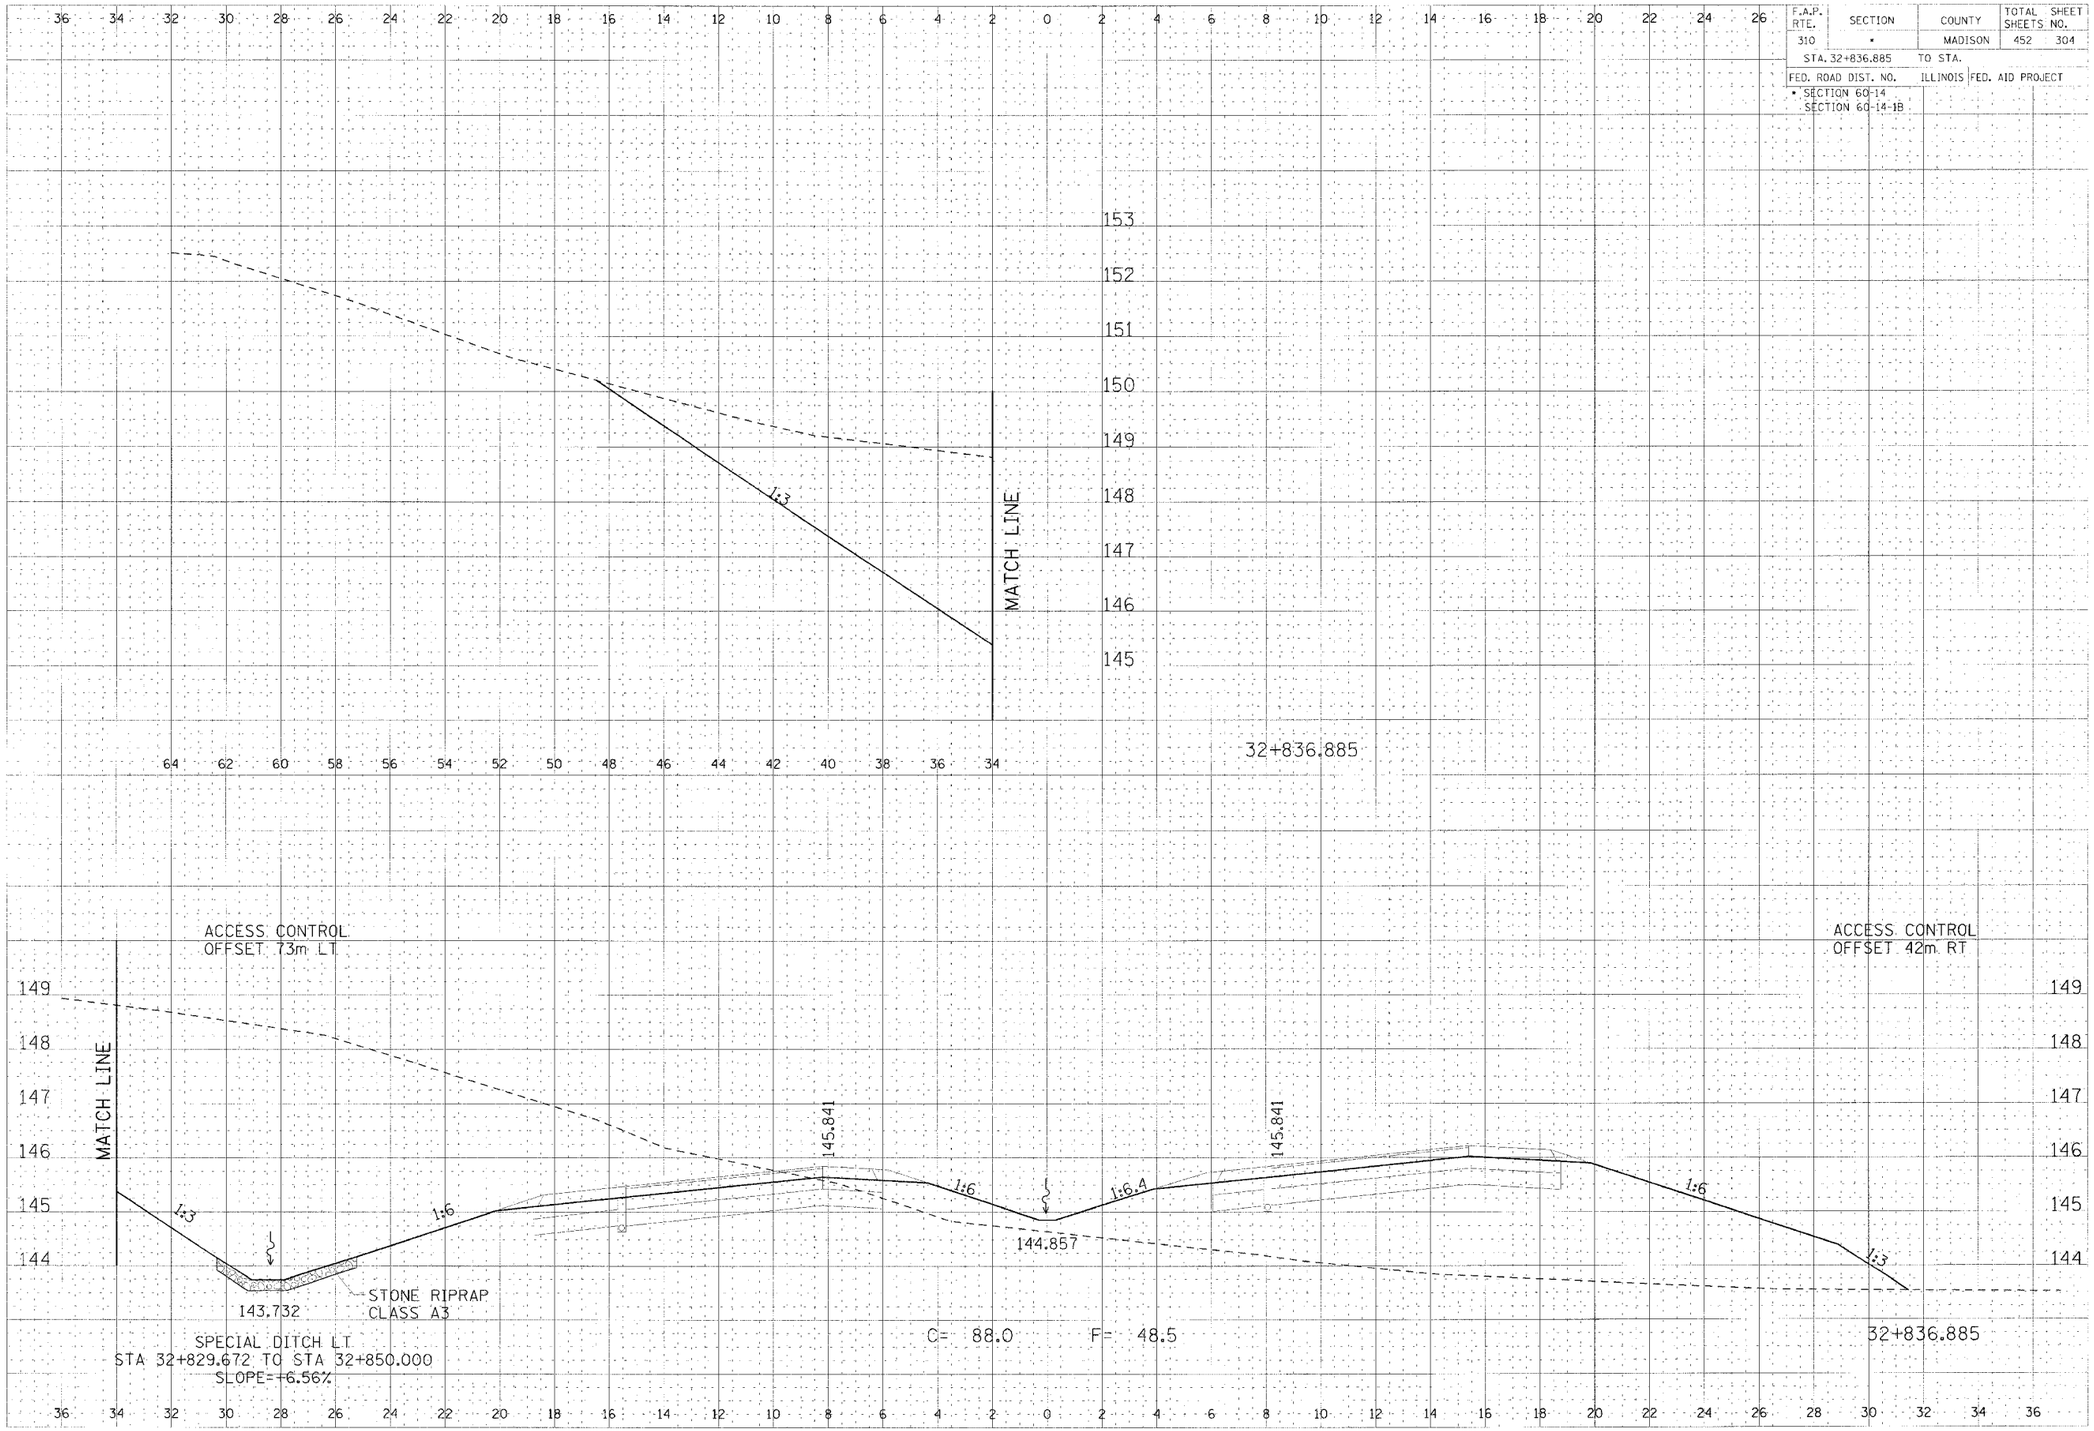

CROSS SECTION, FAP ROUTE 310, STA 32+836.885