F.A.P. RTE.	SECTION	COUNTY	TOTAL SHEETS	SHEET NO.
310	*	MADISON	452	314
STA. 32+950.000		TO STA.		
FED. ROAD DIST. NO.		ILLINOIS FED. AID PROJECT		
* SECTION 60-14 SECTION 60-14-1B				

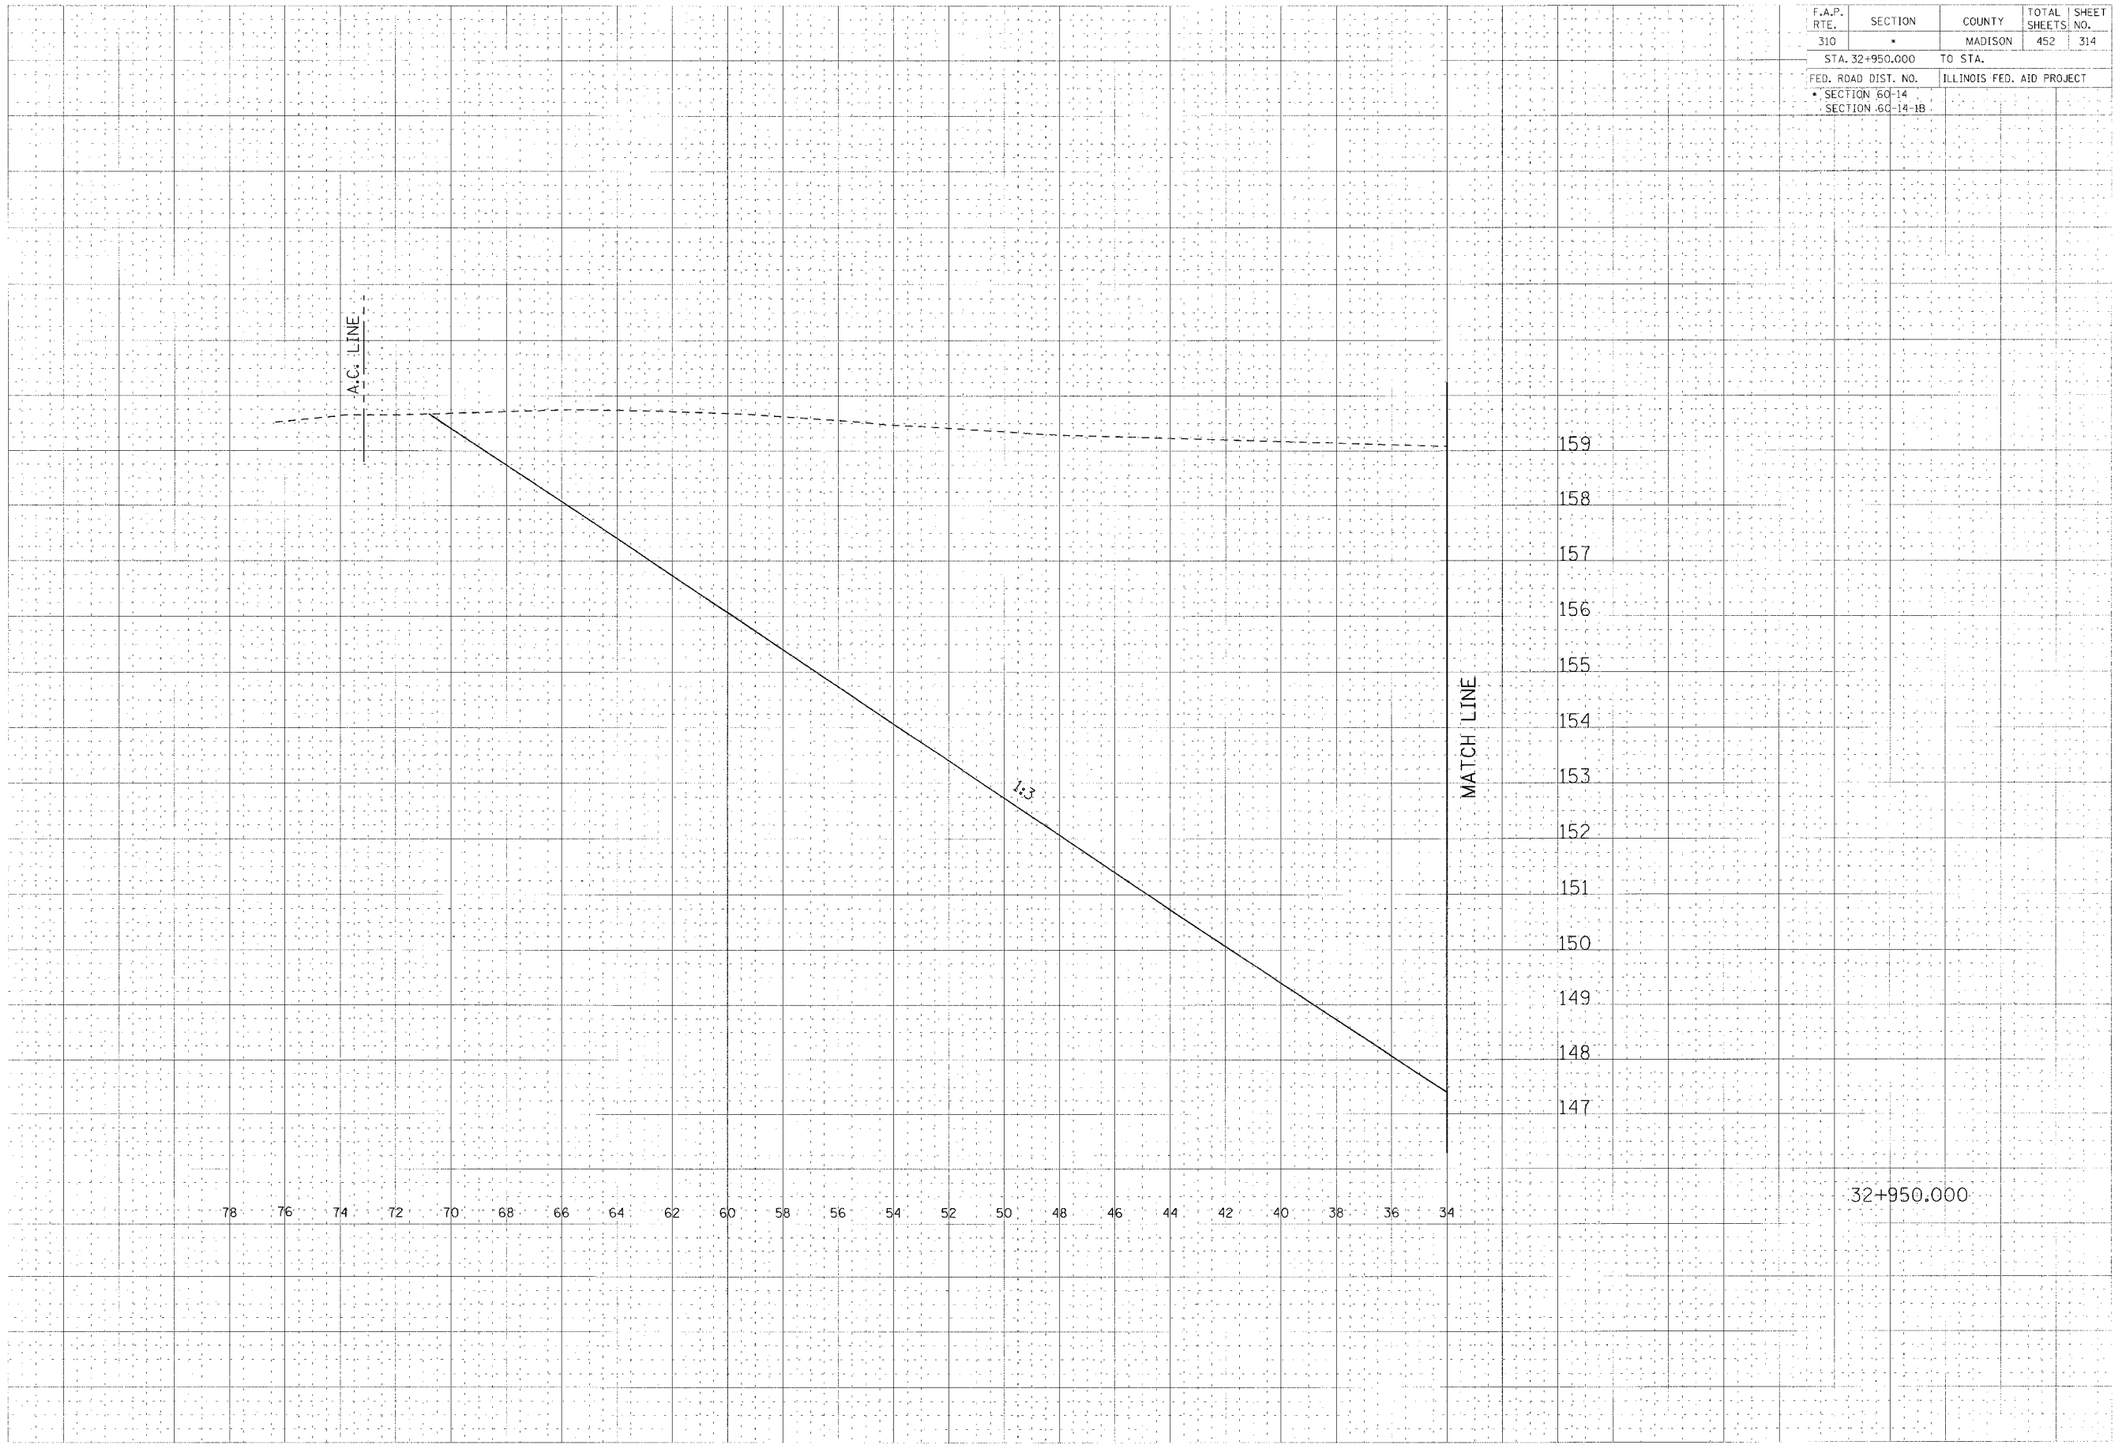

CROSS SECTION, FAP ROUTE 310, STA 32+950.000