F.A.P. RTE.	SECTION	COUNTY	TOTAL SHEET SHEETS NO.
310	*	MADISON	452 345
STA. 33+650.000		TO STA. 33+675.000	
FED. ROAD DIST. NO.		ILLINOIS FED. AID PROJECT	

* SECTION 60-14
SECTION 60-14-1B

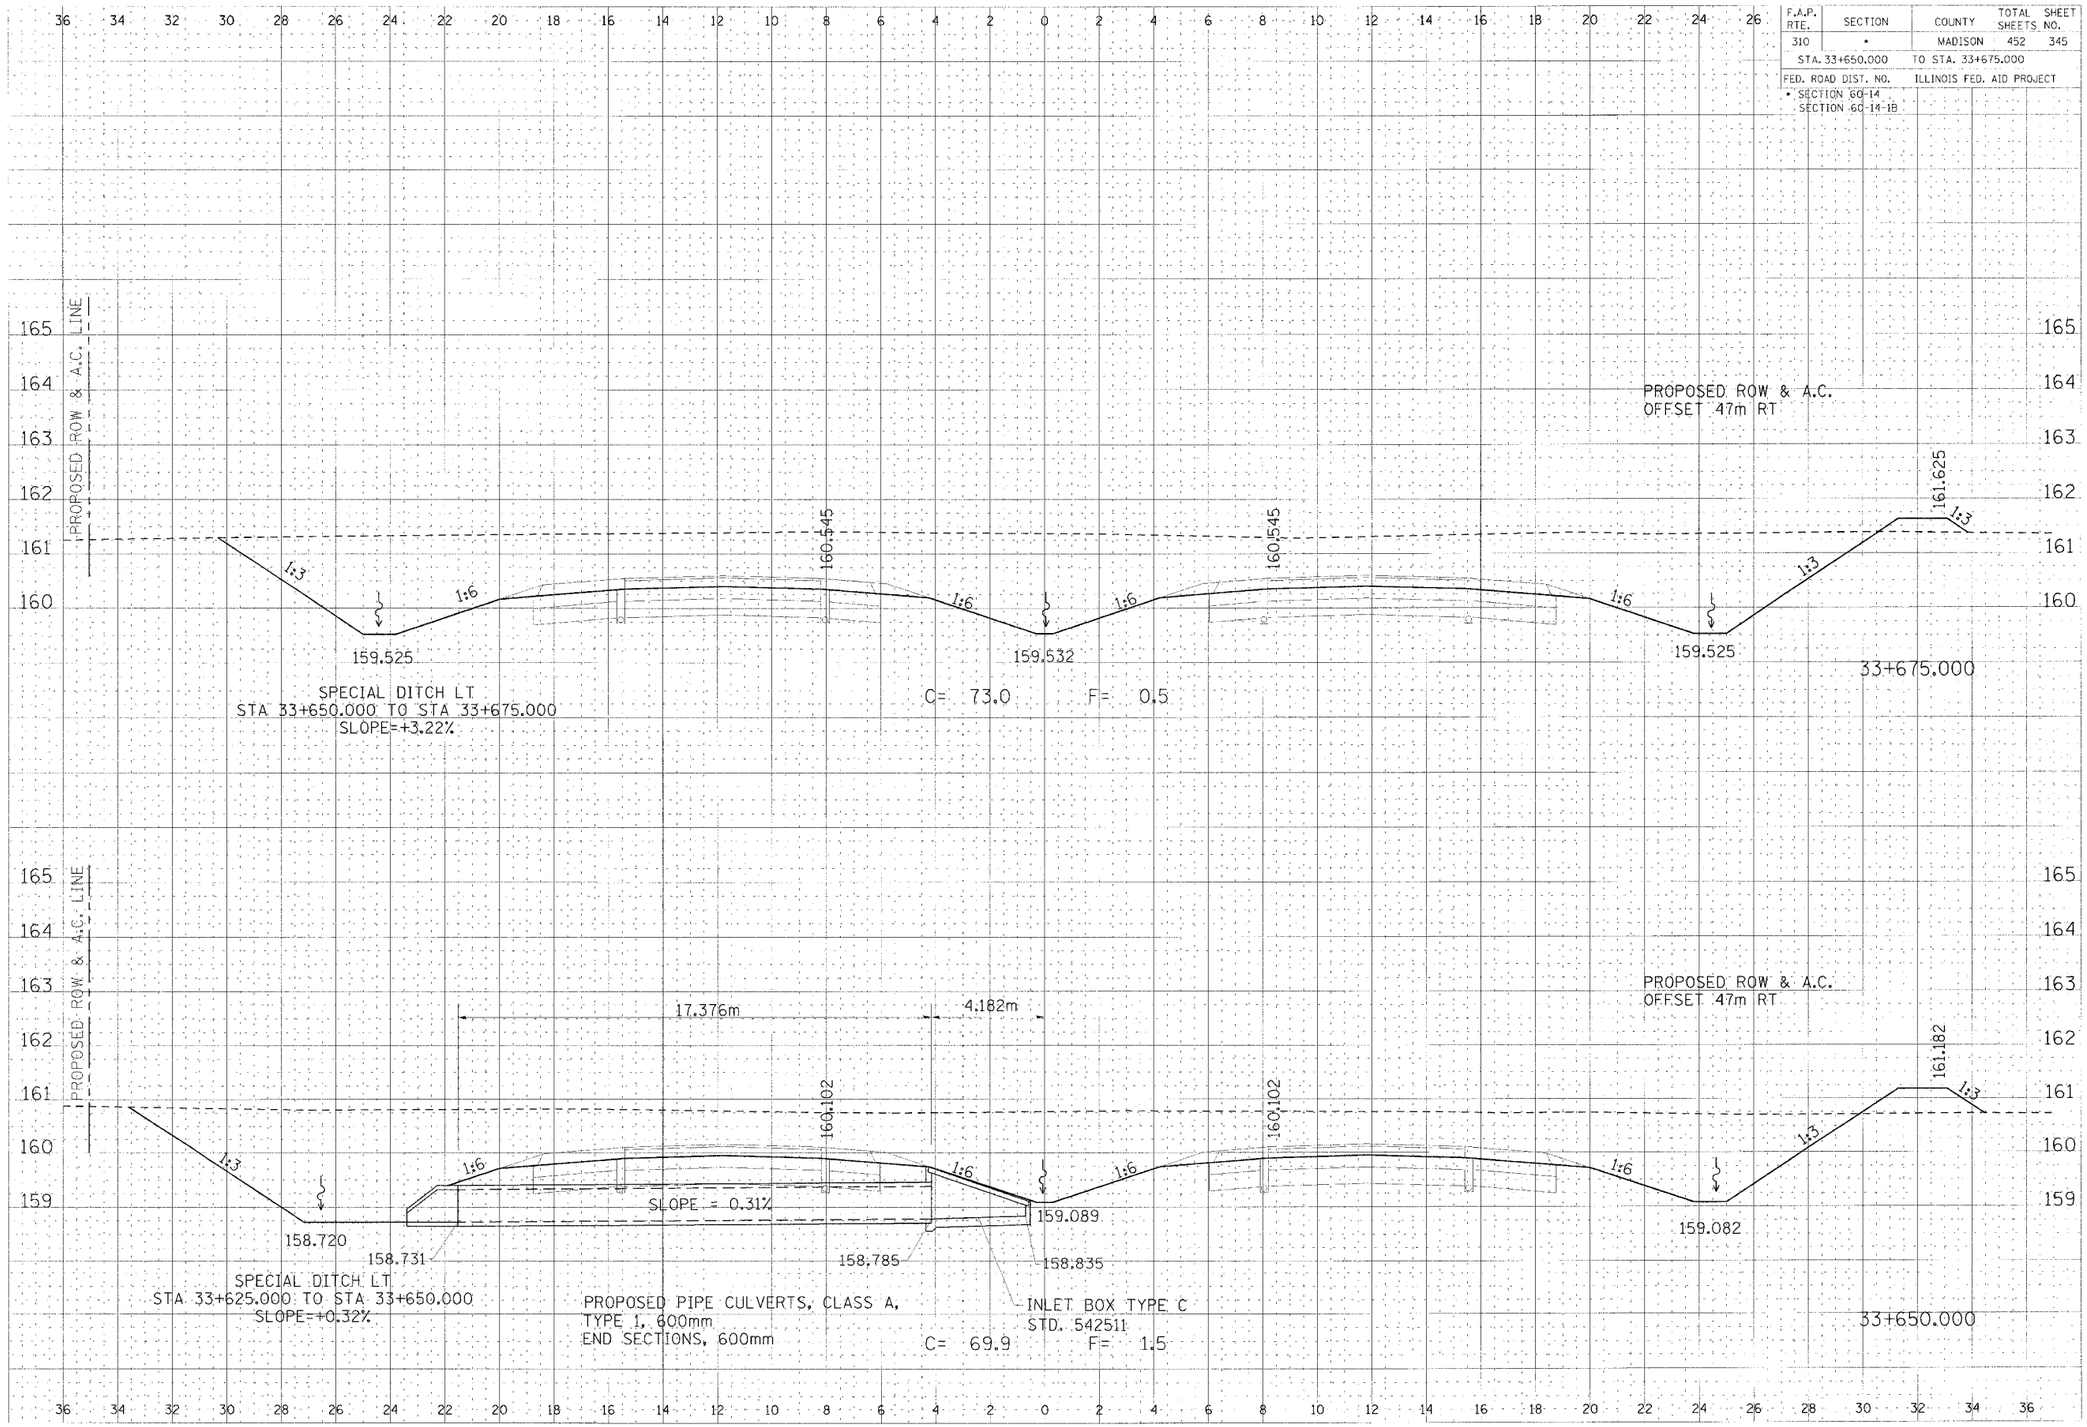

CROSS SECTION, FAP ROUTE 310, STA 33+650.000 TO STA 33+675.000