F.A.P. RTE.	SECTION	COUNTY	TOTAL SHEETS	SHEET NO.
310	•	MADISON	452	354
STA. 33+875.000		TO STA.		
FED. ROAD DIST. NO.		ILLINOIS FED. AID PROJECT		

• SECTION 60-14
SECTION 60-14-1B

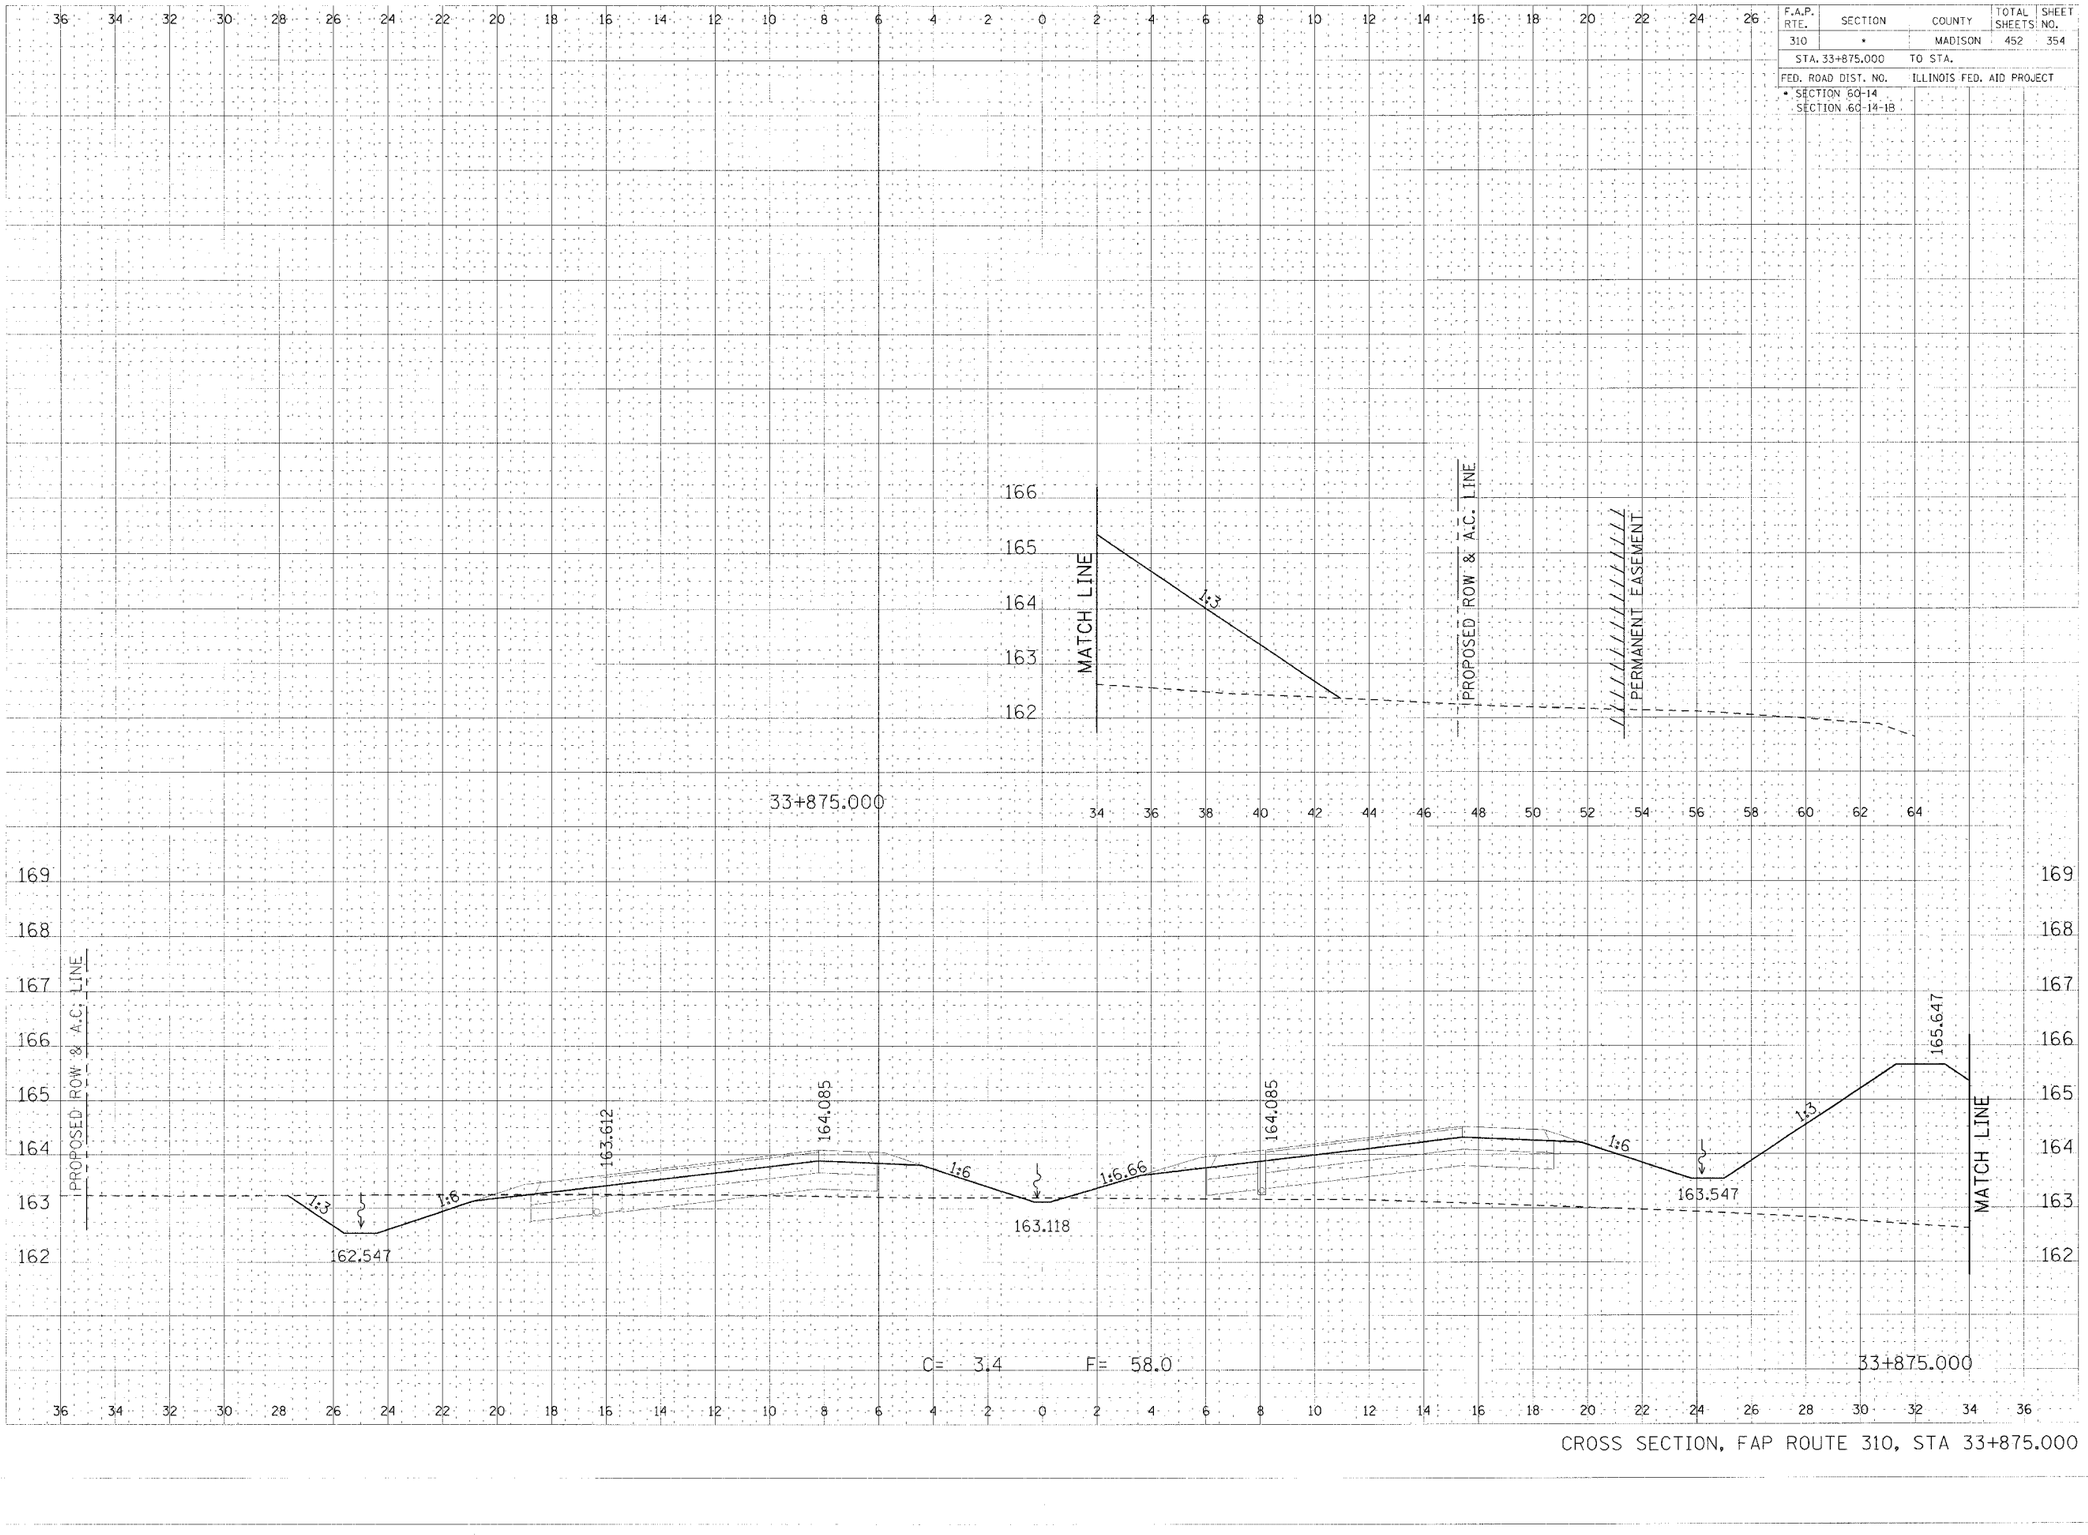

CROSS SECTION, FAP ROUTE 310, STA 33+875.000