F.A.P. RTE.	SECTION	COUNTY	TOTAL SHEET SHEETS NO.
310	*	MADISON	452 413
STA. 35+200.000		TO STA.	
FED. ROAD DIST. NO.		ILLINOIS	FED. AID PROJECT

* SECTION 60-14
SECTION 60-14-1B

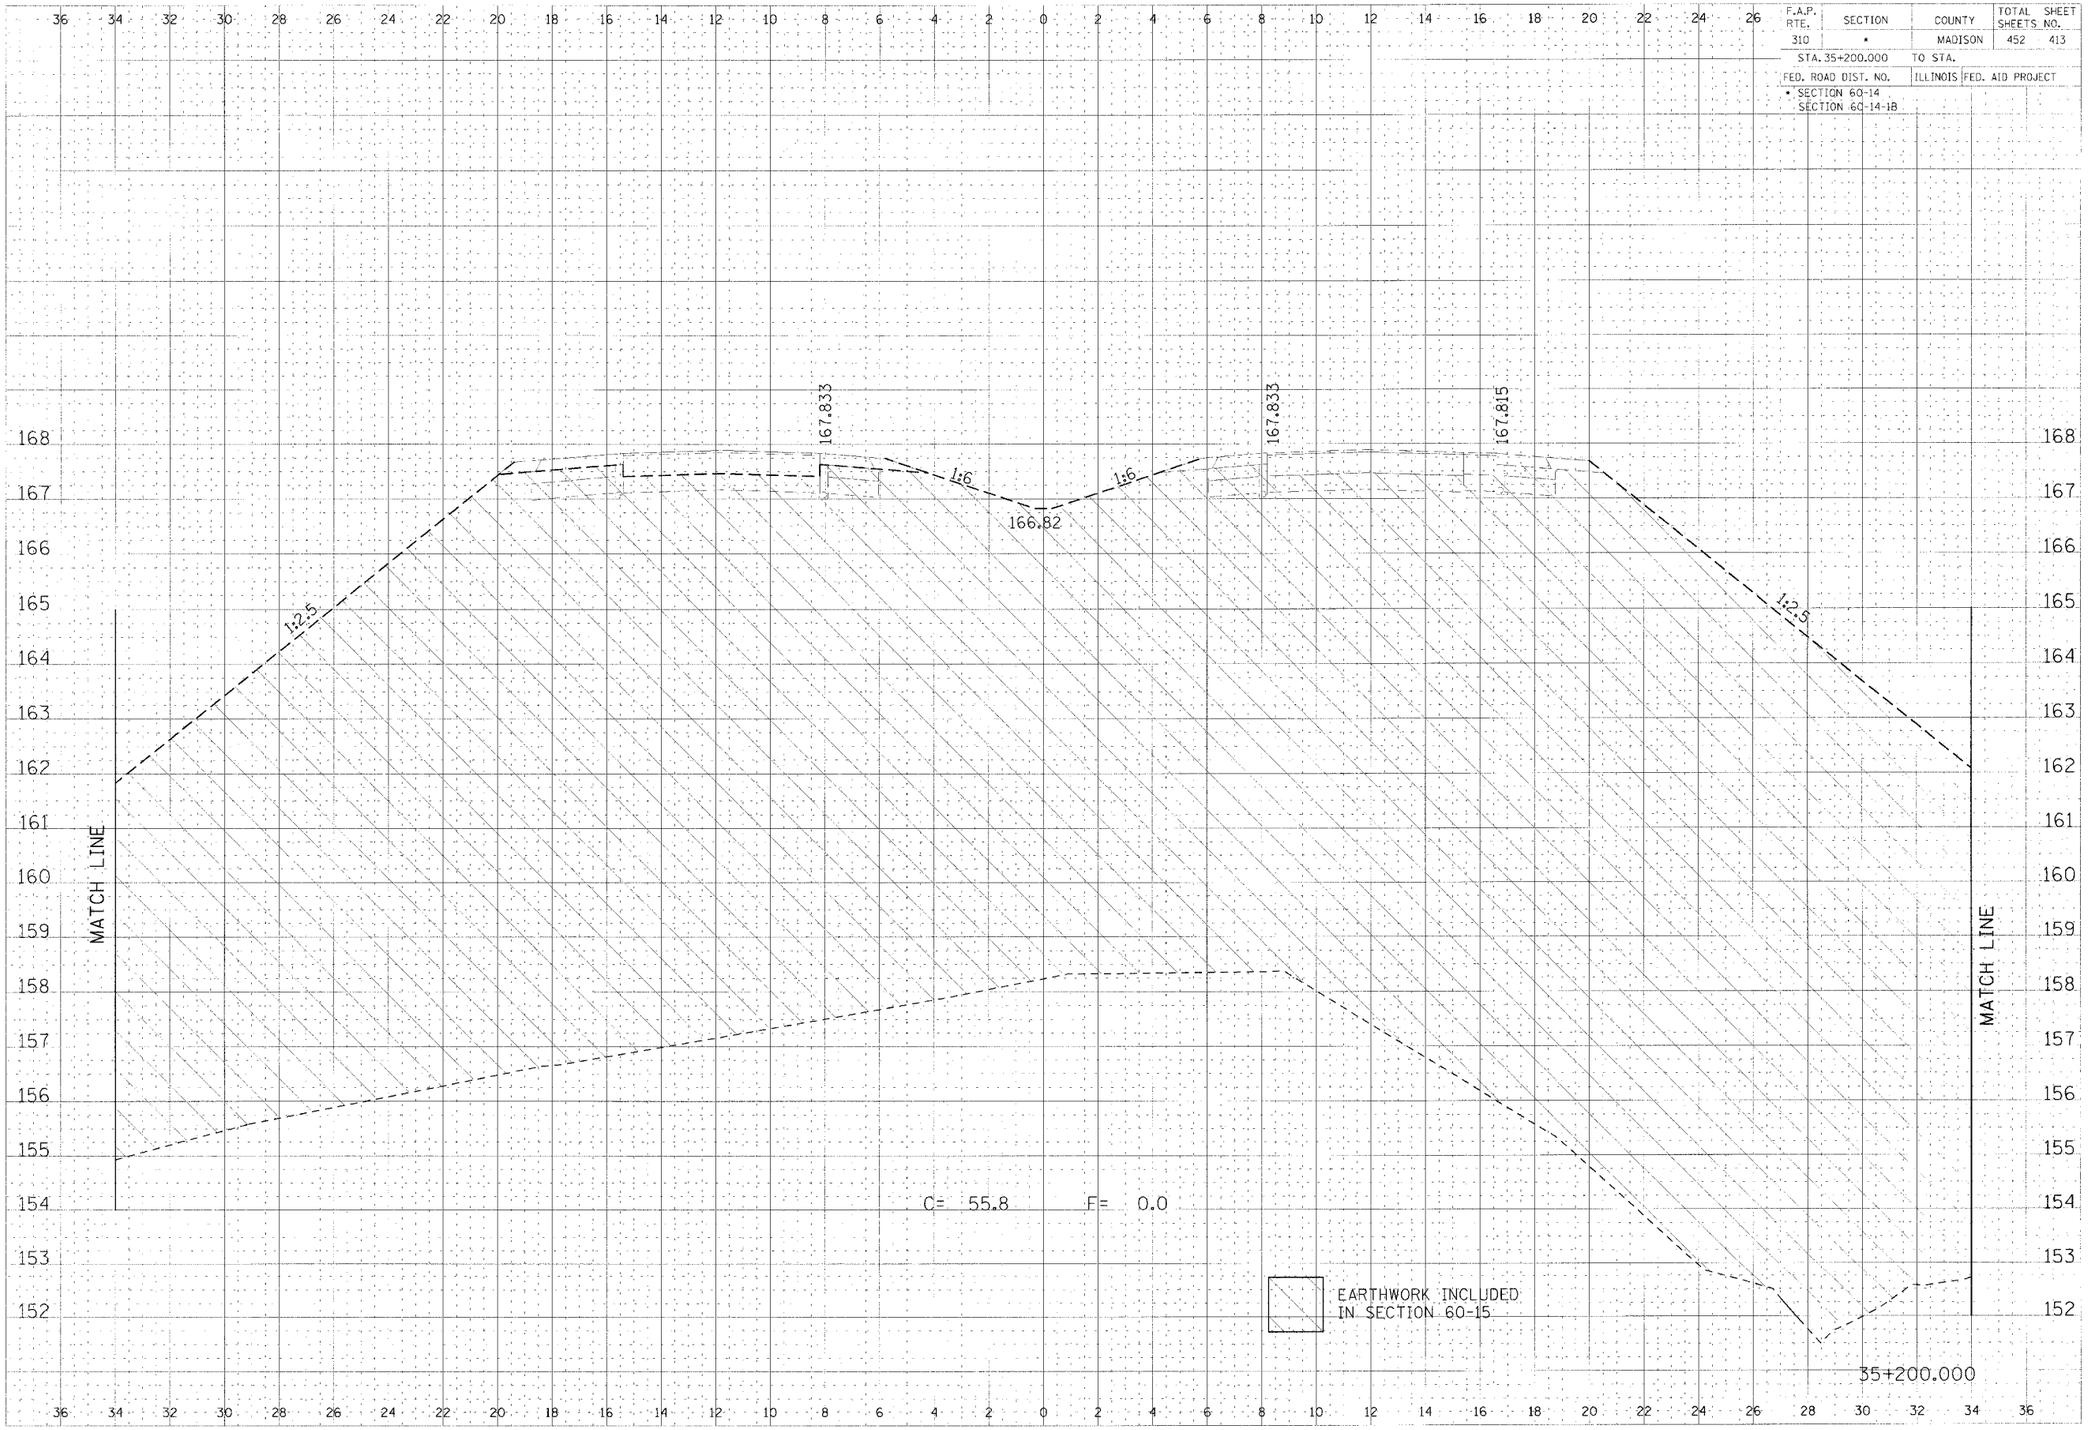

CROSS SECTION, FAP ROUTE 310, STA 35+200.000