FAP ROUTE	SECTION	COUNTY	TOTAL SHEETS	SHEET NO
805	147BR	ST. CLAIR	52	11

STA. TO STA.

EXISTING CONDITIONS:

CONTRACT NO. 76393

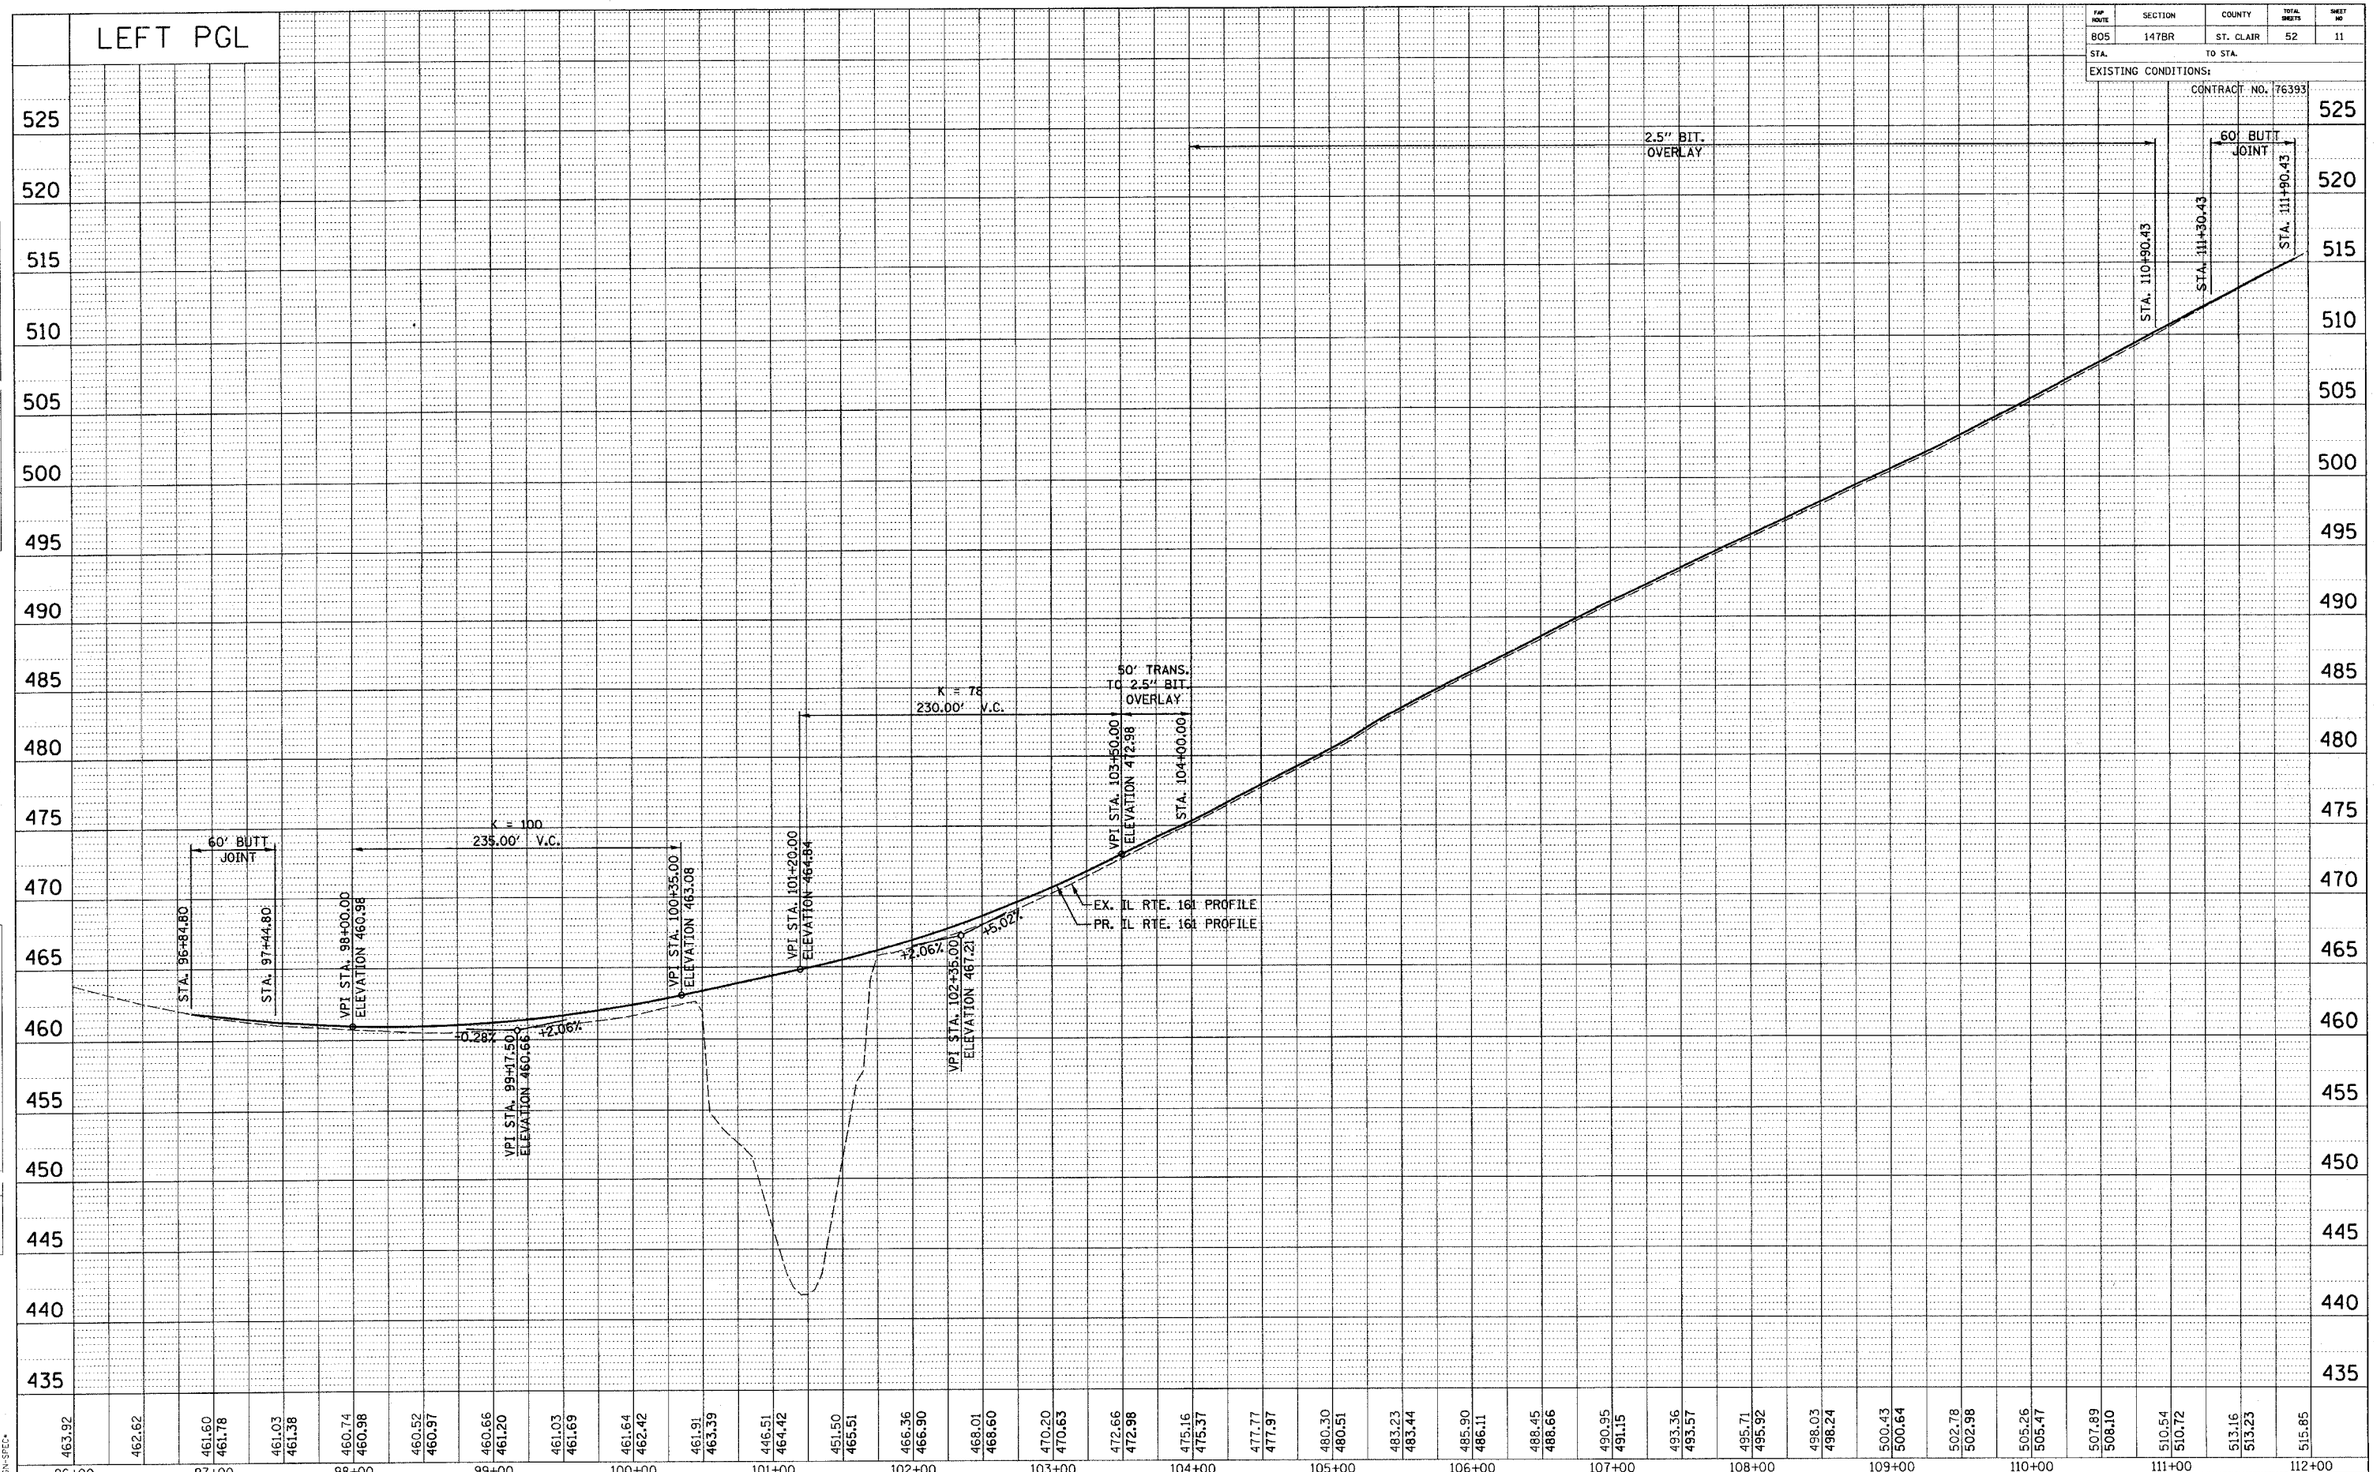

PLAN
NOTE BOOK NO.
SURVEYED
PLOTTED
ALIGNMENT CHECKED
RT. OF WAY CHECKED
CADD FILE NAME
BY
DATE

PROFILE
NOTE BOOK NO.
SURVEYED
PLOTTED
GRADES CHECKED
B.M. NOTED
ST' TUBE NOTAT'NS CH'KD
BY
DATE

$$DATE$$
•DATE-TIME•
•DGN-SPEC•

PLOT DATE: •DATE-TIME•

p:\010716\dgn\philsheets.dgn 3/8/2006 7:01:39 AM