52N

STATE OF ILLINOIS
DEPARTMENT OF TRANSPORTATION

805	M7	St. Clair	M7	58	SHEET NO. 15 20 SHEETS

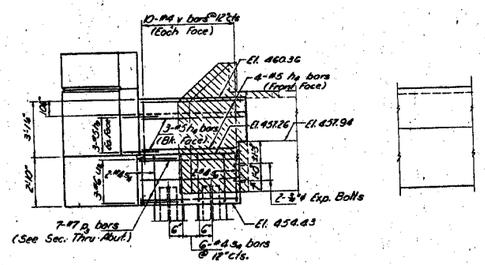

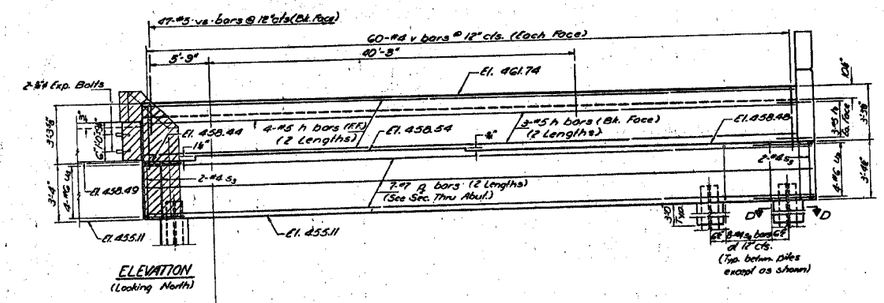

ELEVATION
(Looking North)

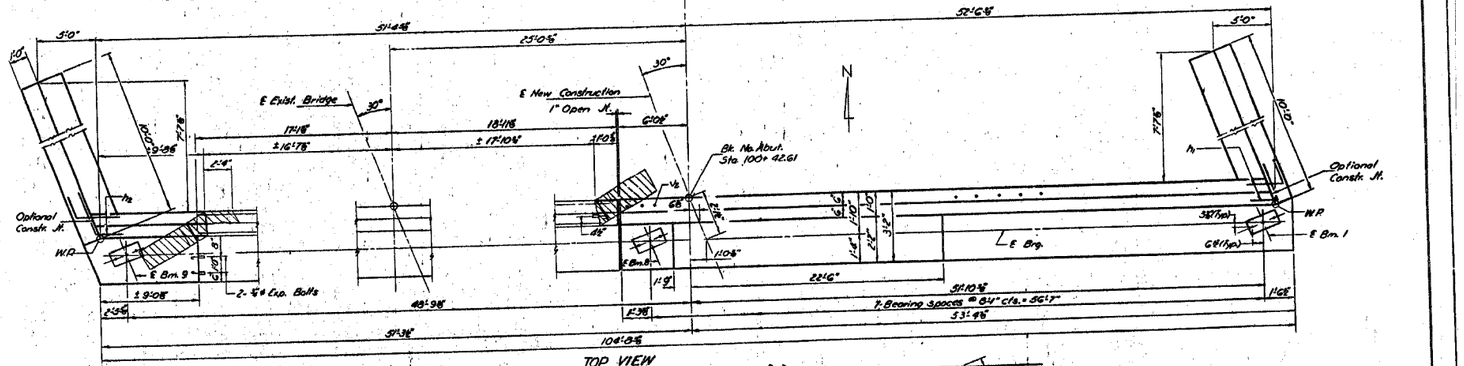

TOP VIEW

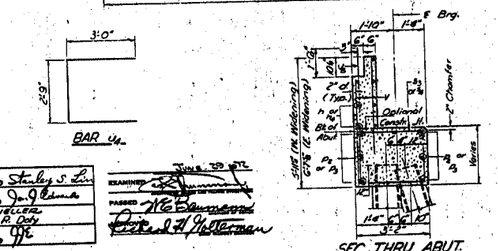

SEC. THRU ABUT.

BAR U₄

BAR h₁

BARS a & b

BAR U₂

BAR h₂

BARS S₁, S₂ & S₃

BAR U₃

Notes:
Notched portions of existing structure to be removed.
Existing reinforcement to be cleaned and incorporated into new construction.
Expansion bolts shall be anchored in sound concrete.
Work this sheet with sheet #16.

DESIGNED	Stanley S. Li
CHECKED	J. Schneller
DRAWN	R. Doty
CHECKED	
EXAMINED	
PASSED	

NORTH ABUTMENT
F.A.P. RT. 805 SEC. 147B-1
ST. CLAIR COUNTY
STA. 101+03.82

W & E CO. 10-1288

FOR INFORMATION ONLY