52P

STATE OF ILLINOIS
DEPARTMENT OF TRANSPORTATION

STATE	FEDERAL AID PROJECT NO.	SECTION	COUNTY	TOTAL SHEETS	SHEET NO.
F.A.P. 805		147	St. Clair	147	60

SHEET NO. 17
20 SHEETS

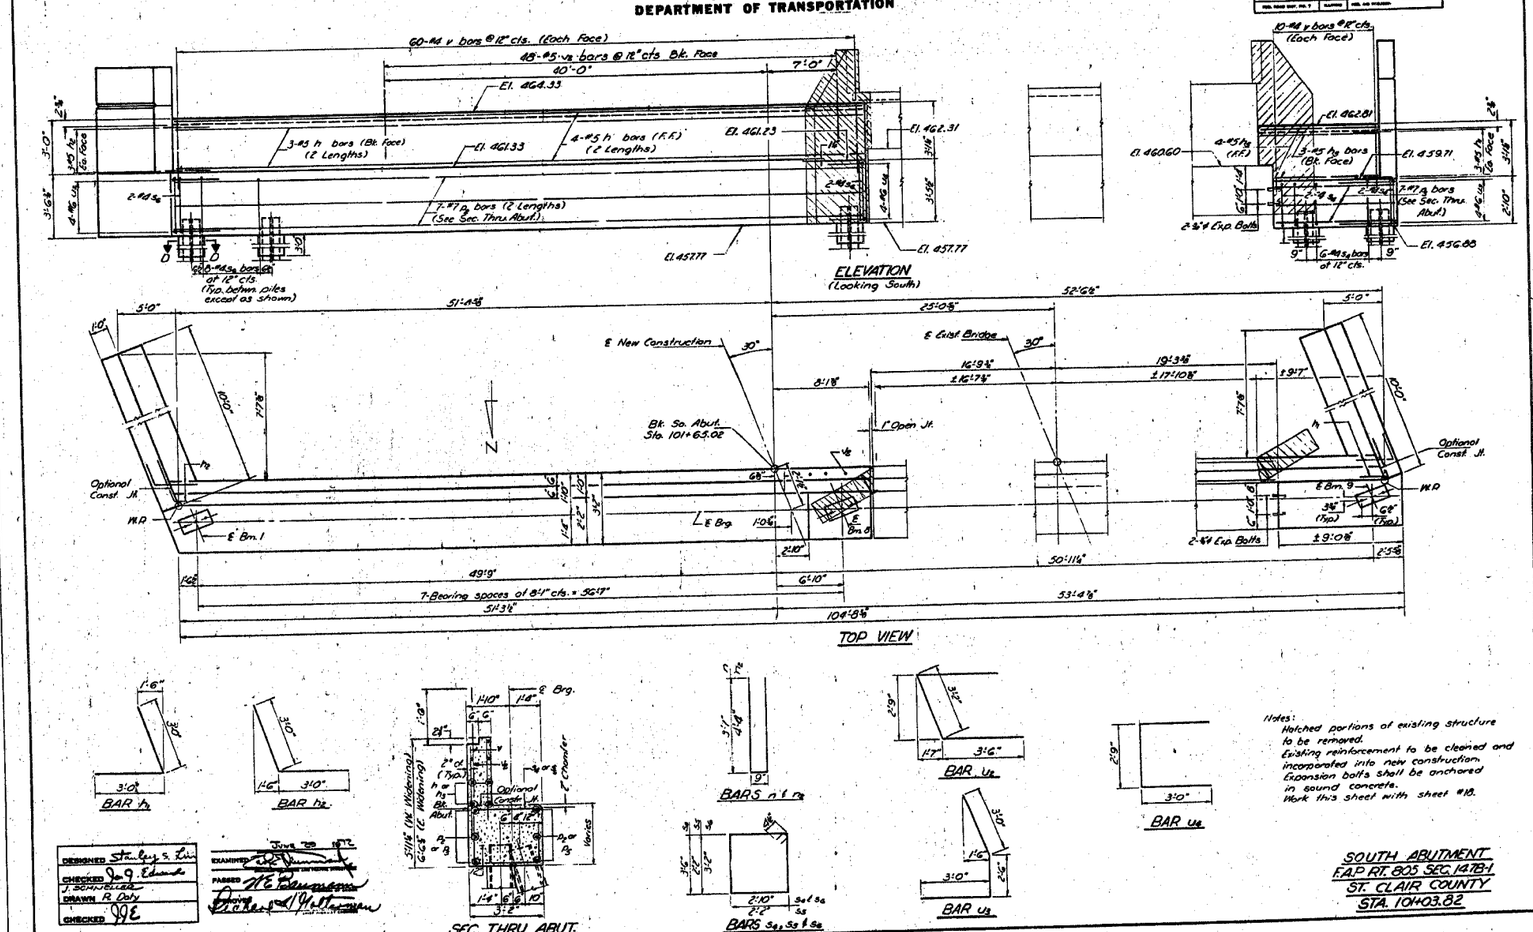

Notes:
Hatched portions of existing structure to be removed.
Existing reinforcement to be cleaned and incorporated into new construction.
Expansion bolts shall be anchored in sound concrete.
Work this sheet with sheet #18.

DESIGNED	Stanley S. Lin
CHECKED	J. Schneider
DRAWN	R. Daly
CHECKED	

EXAMINED June 29 1972
PASSED
APPROVED

SOUTH ABUTMENT
F.A.P. RT. 805 SEC. 147B-1
ST. CLAIR COUNTY
STA. 101+03.82

FOR INFORMATION ONLY