FAP ROUTE	SECTION	COUNTY	TOTAL SHEETS	SHEET NO
304	6RS-2	JERSEY	12	9
STA. _____		TO STA. _____		
CONTRACT NUMBER:	76942			

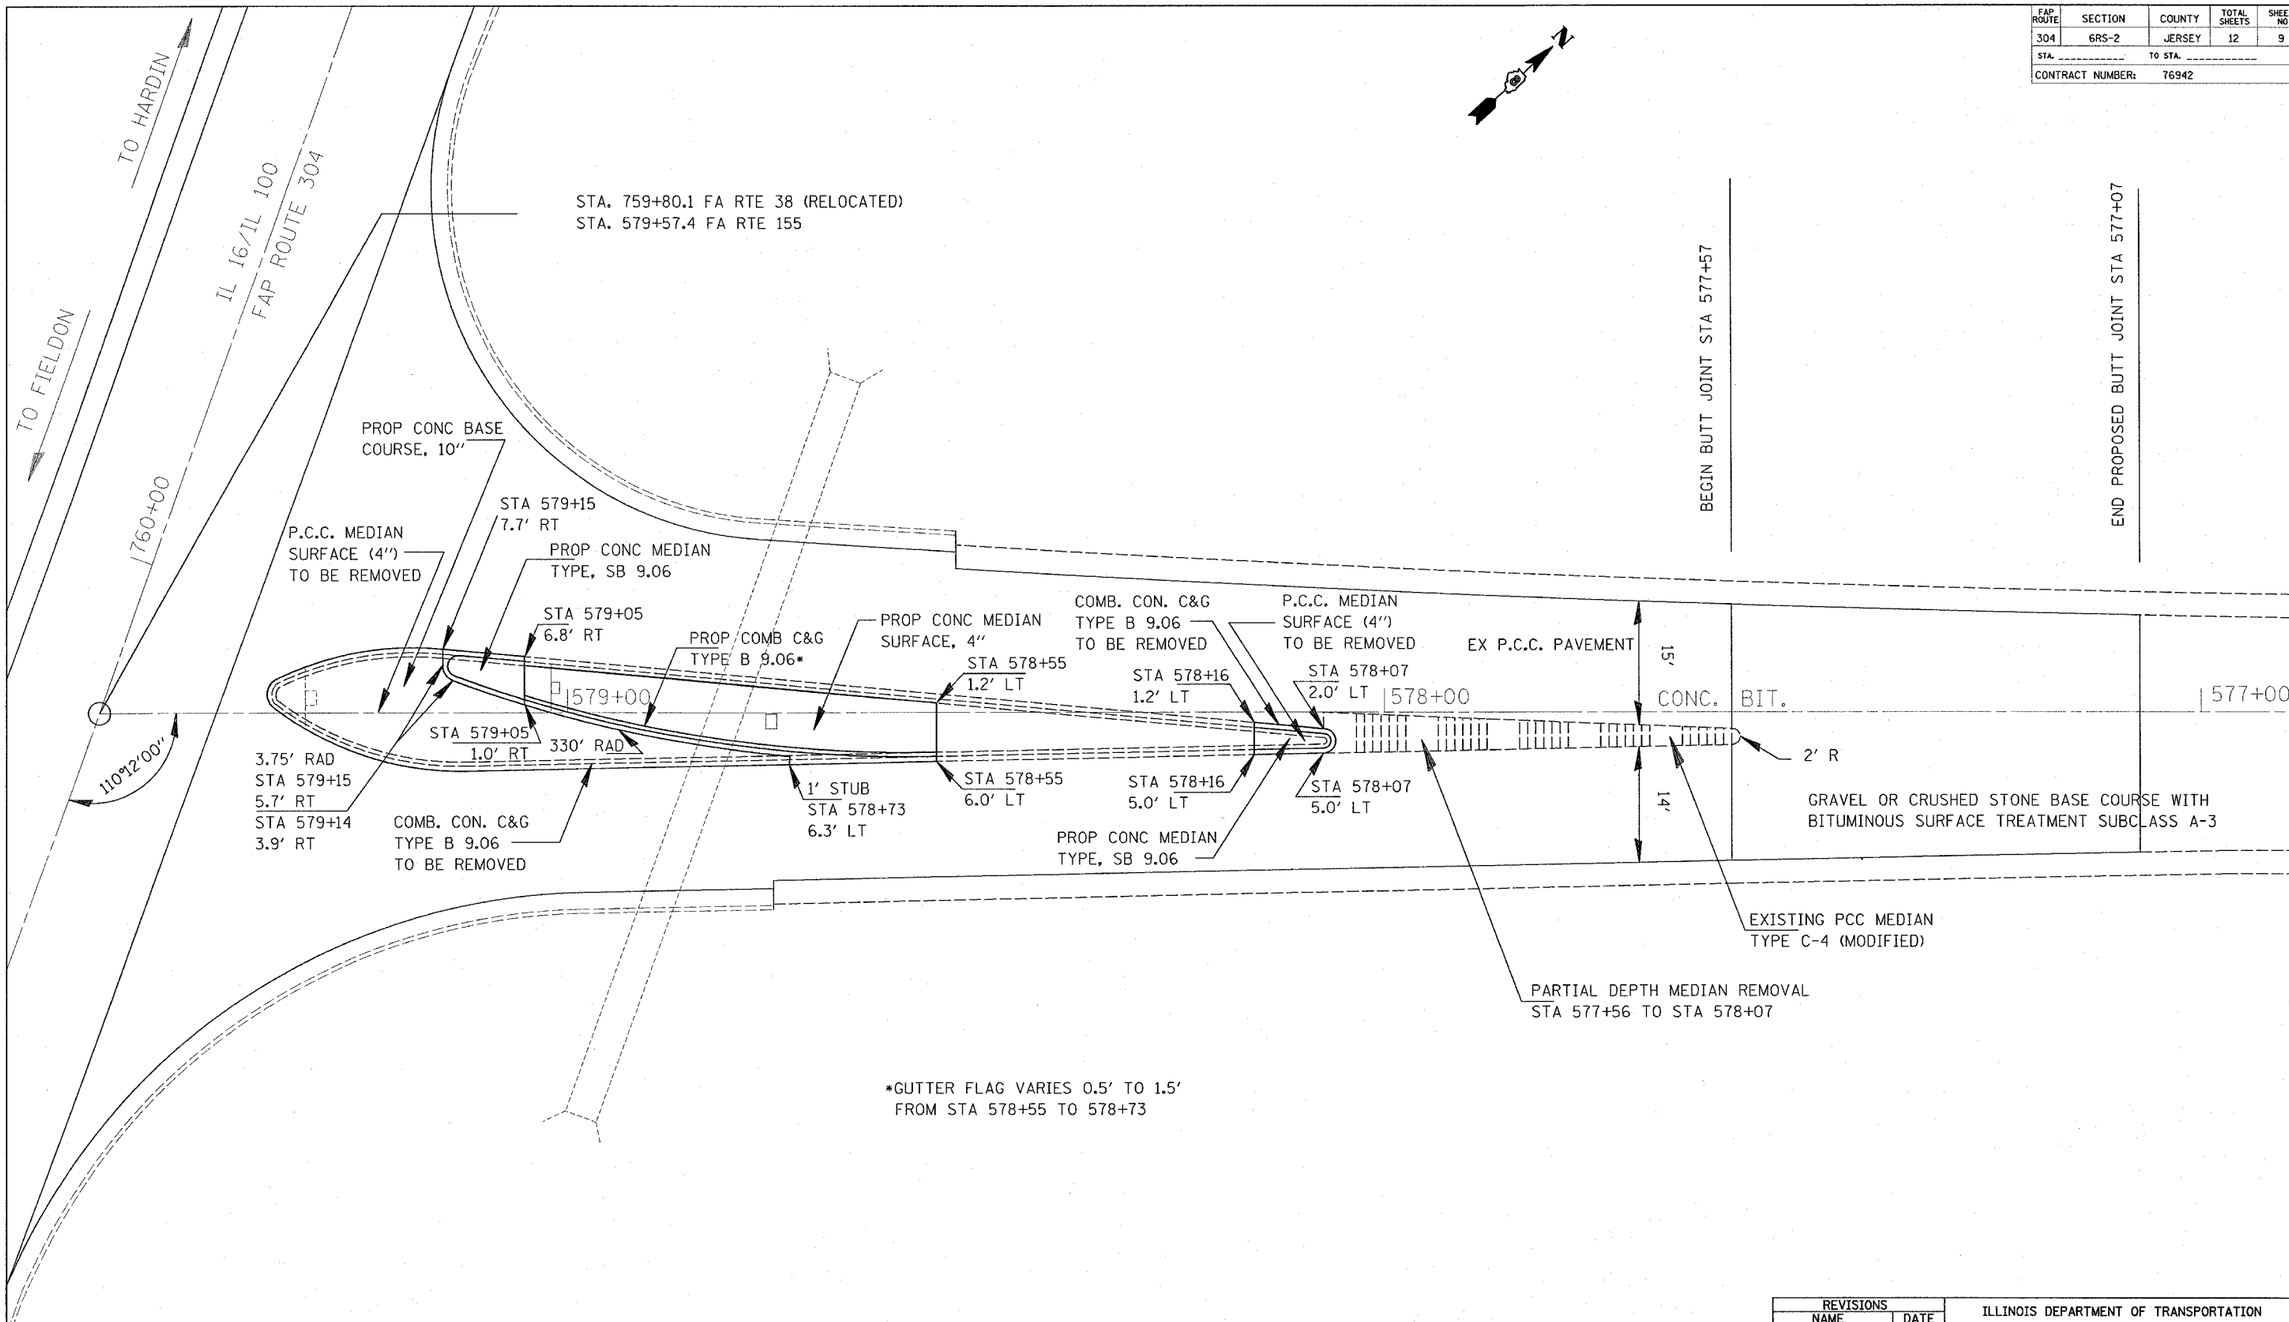

DETAIL OF INTERSECTION AT IL 16/IL 100 & ELDRED RD.

REVISIONS	
NAME	DATE

ILLINOIS DEPARTMENT OF TRANSPORTATION

INTERSECTION DETAIL OF IL 16/IL 100 & ELDRED RD.

FAP ROUTE 304 (IL 16/IL 100)
SECTION 6RS-2
JERSEY COUNTY

SCALE: VERT. HORIZ.
DATE
DRAWN BY
CHECKED BY

PLOT DATE = 3/29/2006
FILE NAME = c:\projects\ad08505\plan\pln08505a.dgn
PLOT SCALE = 16.8177 ' / IN.
REFERENCE = REF