F.A.U. RTE.	SECTION	COUNTY	TOTAL SHEETS	SHEET NO.
0369	97-00025-00-BR	WILL	156	34
STA.		TO STA.		
FED. ROAD DIST. NO.	ILLINOIS	FED. AID PROJECT		

CONTRACT NO: 83757

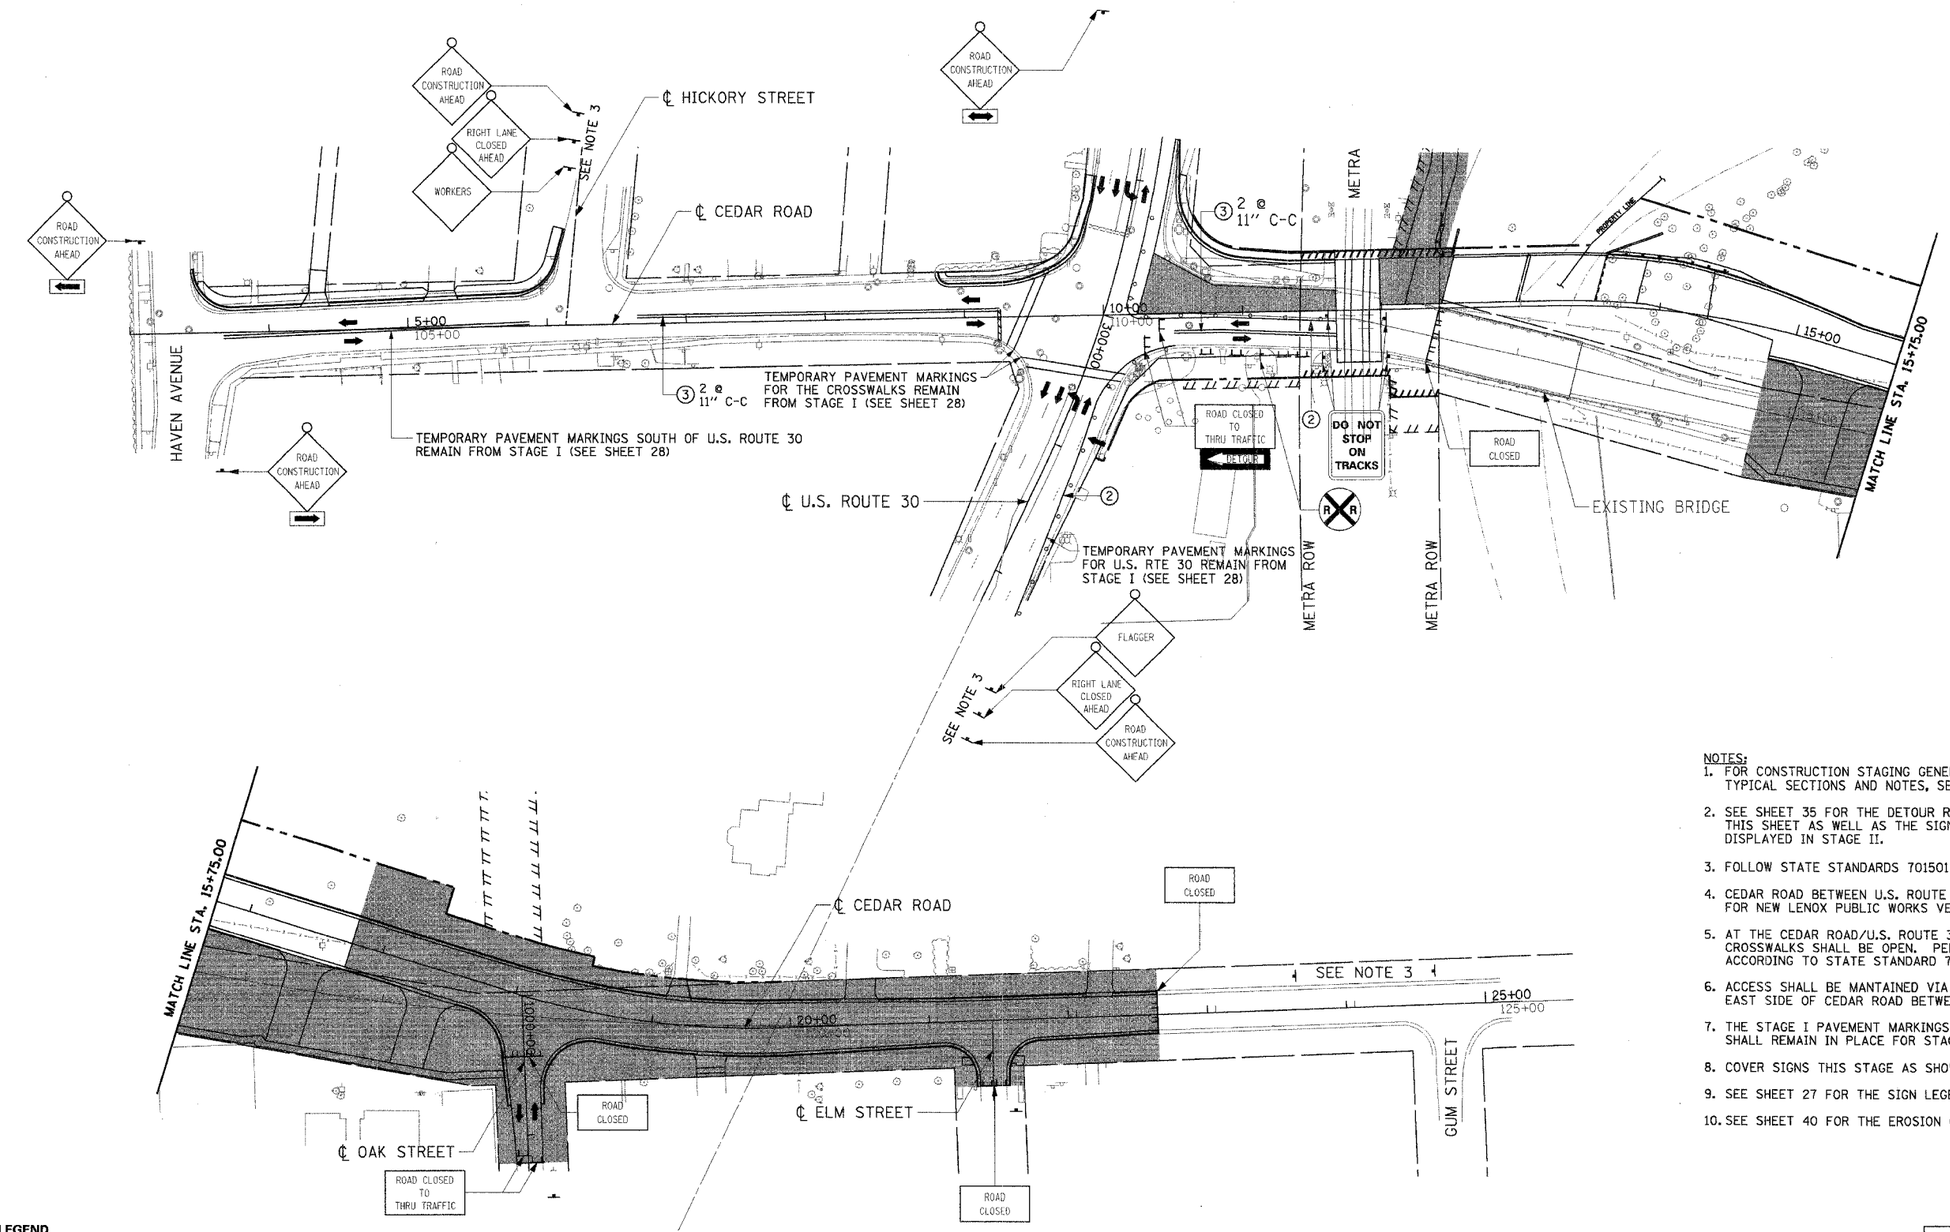

NOTES:

1. FOR CONSTRUCTION STAGING GENERAL NOTES, SEE SHEET 27. FOR STAGE II TYPICAL SECTIONS AND NOTES, SEE SHEET 29.
2. SEE SHEET 35 FOR THE DETOUR ROUTE AND SIGNAGE. THE SIGNS SHOWN ON THIS SHEET AS WELL AS THE SIGNS SHOWN ON THE DETOUR SHEET SHALL BOTH BE DISPLAYED IN STAGE II.
3. FOLLOW STATE STANDARDS 701501 & 701606 AND DISTRICT ONE DETAIL TC-21.
4. CEDAR ROAD BETWEEN U.S. ROUTE 30 AND THE RAILROAD SHALL REMAIN OPEN FOR NEW LENOX PUBLIC WORKS VEHICLES ONLY.
5. AT THE CEDAR ROAD/U.S. ROUTE 30 INTERSECTION, THE SOUTH AND EAST LEG CROSSWALKS SHALL BE OPEN. PEDESTRIAN TRAFFIC SHALL BE REROUTED ACCORDING TO STATE STANDARD 701801.
6. ACCESS SHALL BE MANTAINED VIA OAK STREET TO THE PROPERTIES ON THE EAST SIDE OF CEDAR ROAD BETWEEN HICKORY CREEK AND OAK STREET.
7. THE STAGE I PAVEMENT MARKINGS FOR CEDAR ROAD SOUTH OF U.S. ROUTE 30 SHALL REMAIN IN PLACE FOR STAGE II.
8. COVER SIGNS THIS STAGE AS SHOWN IN PLAN.
9. SEE SHEET 27 FOR THE SIGN LEGEND.
10. SEE SHEET 40 FOR THE EROSION CONTROL PLAN.

LEGEND

- WORK THIS STAGE
- TYPE II BARRICADE WITH STEADY BURN LIGHT
- TYPE II BARRICADE WITH FLASHING LIGHT
- TYPE III BARRICADE
- VERTICAL PANEL
- ARROW BOARD
- SIGN
- STAGE TRAFFIC
- TEMPORARY BARRIER WALL
- (1) TEMPORARY PAVEMENT MARKING - LETTERS AND SYMBOLS
- (2) TEMPORARY PAVEMENT MARKING - LINE 4" (WHITE)
- (3) TEMPORARY PAVEMENT MARKING - LINE 4" (YELLOW)
- (4) TEMPORARY PAVEMENT MARKING - LINE 6" (WHITE)
- (5) TEMPORARY PAVEMENT MARKING - LINE 12" (WHITE)
- (6) TEMPORARY PAVEMENT MARKING - LINE 12" (YELLOW)
- (7) TEMPORARY PAVEMENT MARKING - LINE 24" (WHITE)

REVISIONS	
NAME	DATE

VILLAGE OF NEW LENOX
F.A.U. (0369) CEDAR ROAD OVER HICKORY CREEK
WILL COUNTY

CONSTRUCTION STAGING STAGE II PLAN

SCALE: 1"=50'
DATE: 07/01/05
DRAWN BY: PFR
CHECKED BY: KDA

TENG
TENG & ASSOCIATES, INC.
ENGINEERS/ARCHITECTS/PLANNERS
300 N. MICHIGAN AVE. CHICAGO, IL 60601
TELEPHONE: 312/616-0900

..\ALTON14.DGN, ..\ALT00N14.DGN, ..\TTB00NEZ.DGN, ..\TP00GNK5.DGN, ..\RDWG0NKV.DGN, ..\TP00GNK5.DGN, ..\RDWG0NKV.DGN, ..\RDWG0NKV.DGN, ..\ROWC0NKF.DGN, ..\ROWG0NKF.DGN, ..\ROWG0NKF.DGN
7-8-2005, 16:35:15
S:\DOCUMENT\023280\CIVIL\DGN\MOTOONKOL.DGN
RGSSPF