F.A.U. RTE.	SECTION	COUNTY	TOTAL SHEETS	SHEET NO.
0369	97-00025-00-BR	WILL	156	119
STA.		TO STA.		
FED. ROAD DIST. NO.	ILLINOIS	FED. AID PROJECT		

CONTRACT NO: 83757

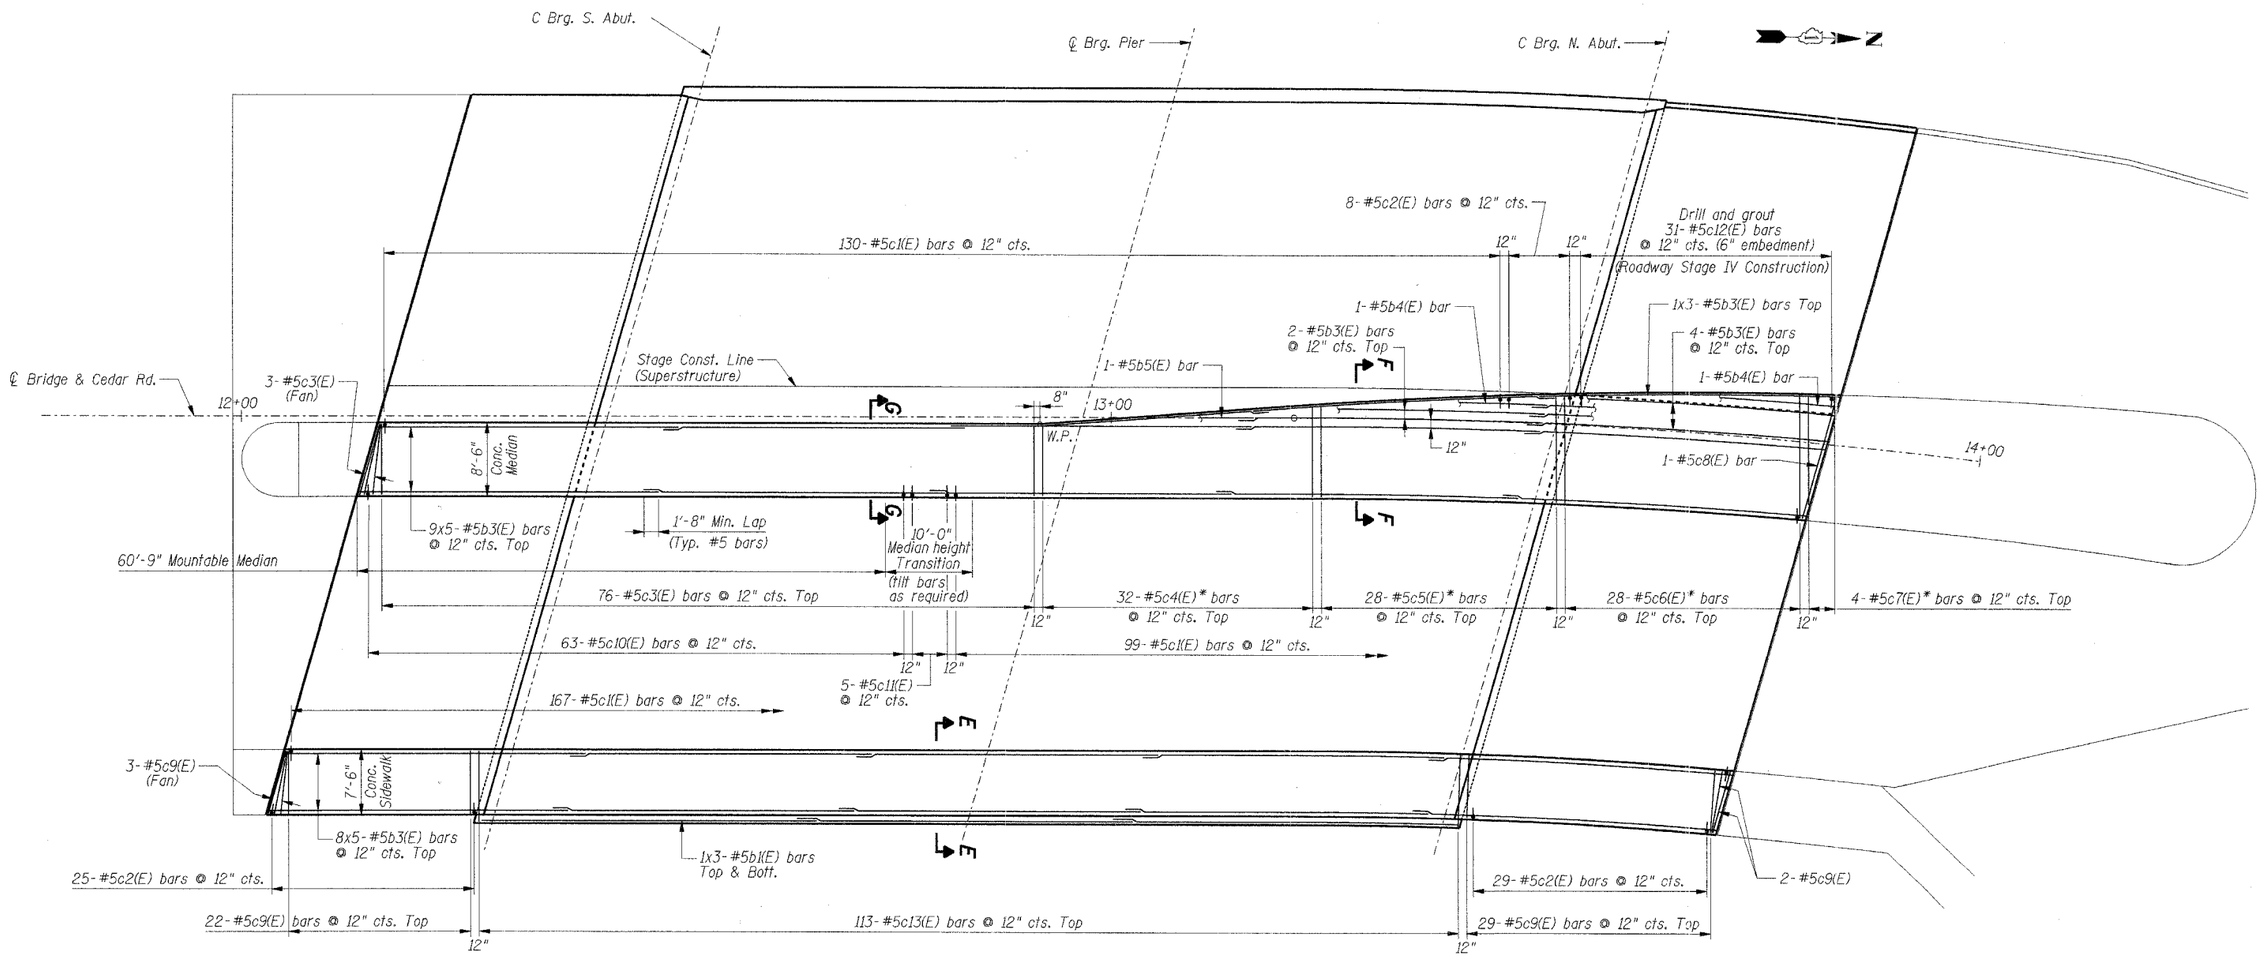

PLAN

Scale: 1/8"=1'-0"

Notes:

1. Reinforcement Bars designated (E) shall be epoxy coated.
2. Bars indicated thus 20 x 3-#5 etc. indicates 20 lines of bars with 3 lengths per line.
3. For Bar List, Bill of Material and Bar details, see Sheet S-13.
4. Work this Sheet with Sheets S-09, S-11, S-12, S-08 & S-23.
5. * see Sht. S-13 for Cutting Diagram.
6. See Civil Plans for Median dimensions and layout.
7. Sidewalks and Medians on Approach Pavement are paid for as Concrete Superstructures & Reinforcement Bars, Epoxy Coated.

SHT. S-10

REVISIONS	
NAME	DATE

VILLAGE OF NEW LENOX
F.A.U. (0369) CEDAR ROAD OVER HICKORY CREEK
WILL COUNTY

CONCRETE SIDEWALK & MEDIAN DETAILS

SCALE: AS NOTED
DRAWN BY: FD
DATE: 07/01/05
CHECKED BY: KPS

TENG

TENG & ASSOCIATES, INC.
ENGINEERS•ARCHITECTS•PLANNERS
905 N. MICHIGAN AVE. CHICAGO, IL 60611
TELEPHONE: 312/616-0000

..\CPEOONROL.DGN, ..\ALTOONJ4.DGN, ..\BMOONKV.DGN, ..\TTBOONZ.DGN, ..\SCROONTL.DGN, ..\DKPOONT3.DGN, ..\PMMOONK4.DGN, ..\DKPOONT5.DGN, ..\DKPOONT9.DGN, ..\SCROONTL.DGN, ..\DKPOONSC.DGN, ..\GPEOONSC.DGN, ..\SCROONTL.DGN
ROSSPF
S:\DOCUMENT\023280\STRUCT\DGN\DKP0006D.DGN
7-19-2005, 16:07:56