F.A.U. RTE.	SECTION	COUNTY	TOTAL SHEETS	SHEET NO.
0369	97-00025-00-BR	WILL	156	120
STA.		TO STA.		
FED. ROAD DIST. NO.	ILLINOIS	FED. AID PROJECT		

CONTRACT NO: 83757

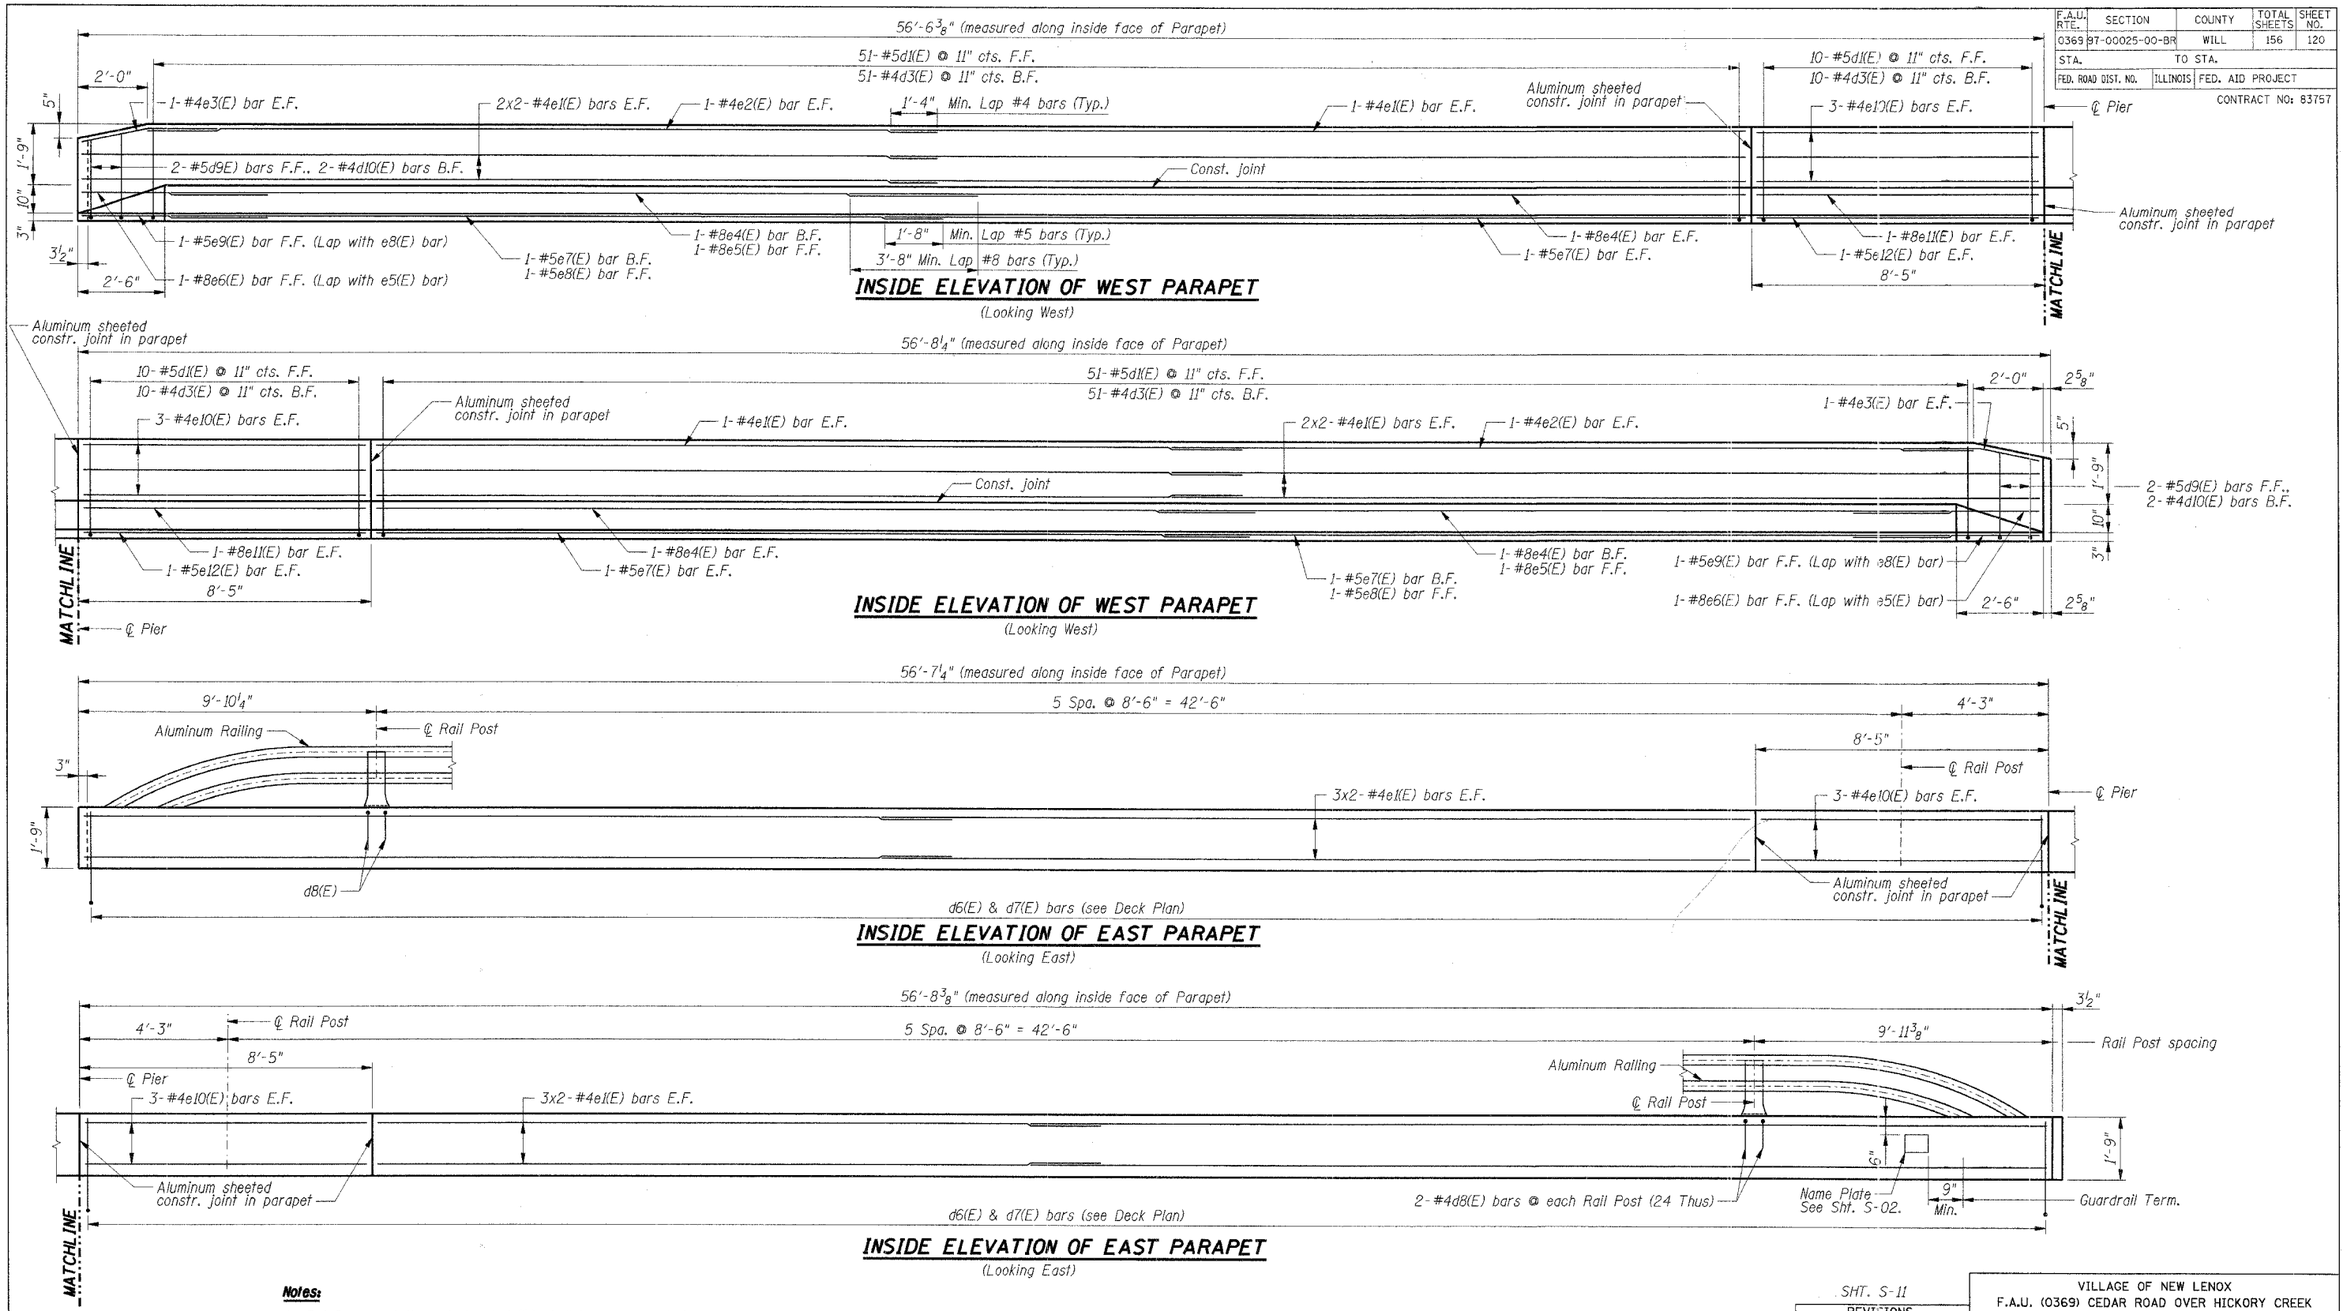

Notes:

1. Reinforcement Bars designated (E) shall be epoxy coated.
2. Bars indicated thus 20 x 3-#5 etc. indicates 20 lines of bars with 3 lengths per line.
3. For Bar List, Bill of Material, Bar details & Parapet detail sections, see Sheets S-12 & S-13.
4. Work this Sheet with Sheet S-08.
5. For Aluminum Railing Details, see Sheet S-24.
6. F.F. denotes Front Face
   B.F. denotes Back Face
   E.F. denotes Each Face

SHT. S-11

REVISIONS	
NAME	DATE

VILLAGE OF NEW LENOX
F.A.U. (0369) CEDAR ROAD OVER HICKORY CREEK
WILL COUNTY

PARAPETS

SCALE: 1/2"=1'-0"
DATE: 07/01/05
DRAWN BY: FZD
CHECKED BY: KPS

TENG

TENG & ASSOCIATES, INC.
ENGINEERS/ARCHITECTS/PLANNERS
205 N. MICHIGAN AVE. CHICAGO, IL 60601
TELEPHONE: 312/616-0002

..\SPECGORD.DGN,..\ALTORN4.DGN,..\SGWGONV.DGN,..\TTBGONZ.DGN,..\SCROONTL.DGN,..\DAPOINT9.DGN,..\PVMGONK4.DGN,..\SBLOONS2.DGN,..\TTBGONZ.DGN,..\SCROONTL.DGN,..\SCROONTL.DGN,..\UPDPOINTS.DGN,..\VDAGONG.DGN
7-19-2005, k63755 S:\DOCUMENT\02328\STRUCTURE\PARGONBL.DGN ROSSPF