..\XS\COONMX.DGN, ..\GRAPHNT.SIGN

| ORIGINAL SURVEY | | BY | DATE |
|---|---|---|---|
| | SURVEYED | | |
| | PLOTTED | | |
| NOTE BOOK | TEMPLATE | | |
| | AREAS | | |
| NO. | AREAS CHECKED | | |

| FINAL SURVEY | | BY | DATE |
|---|---|---|---|
| | SURVEYED | | |
| | PLOTTED | | |
| NOTE BOOK | TEMPLATE | | |
| | AREAS | | |
| NO. | AREAS CHECKED | | |

| REVISIONS NAME | DATE |
|---|---|
| | 0 |
| | 142 |
| | |

9-15-2005, 14:23:20 S:\DOCUMENT\02328DK\CIVIL\DGN\XSCOONNW.DGN ROSSPF

TENG

TENG & ASSOCIATES, INC.
CIVIL ENGINEERS • LAND SURVEYORS
201 N. MILWAUKEE AVENUE, VERNON HILLS, ILLINOIS 60061
TELEPHONE (847)367-6900

# CEDAR ROAD CROSS SECTIONS

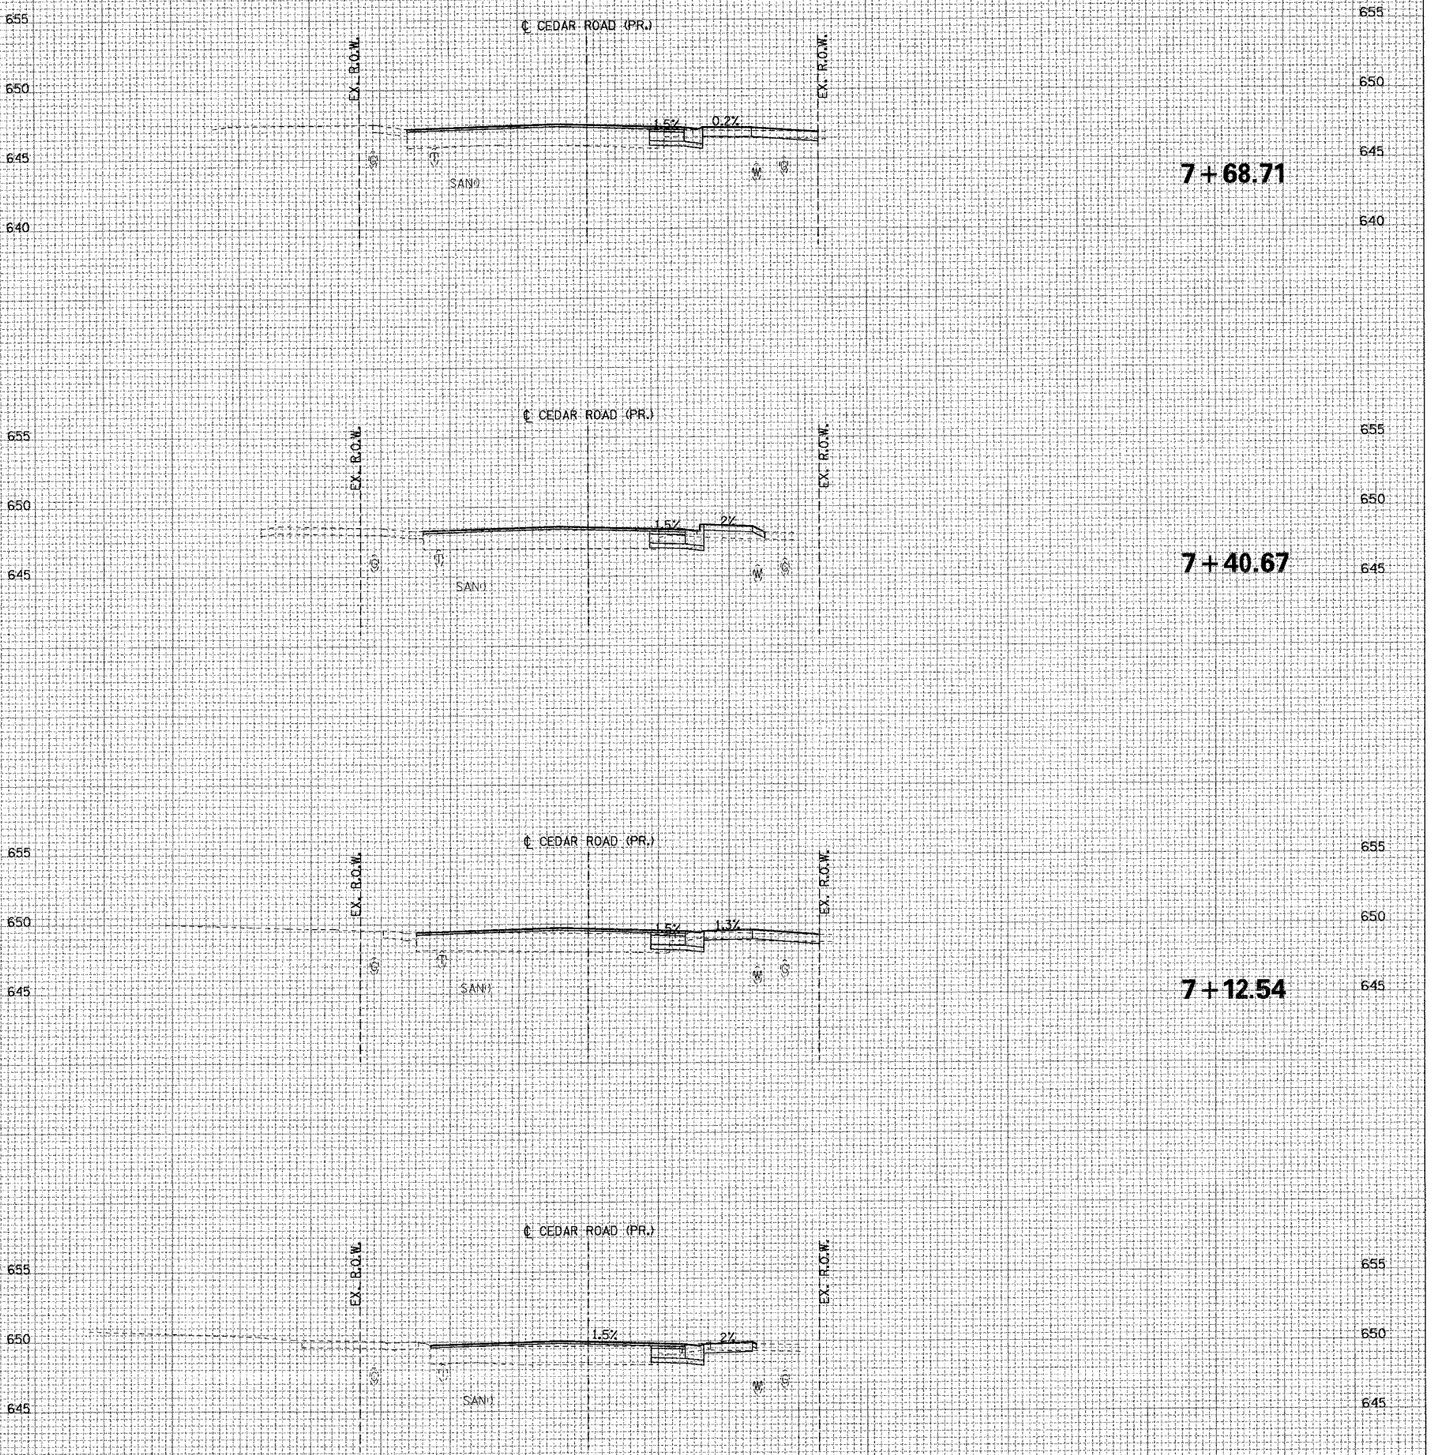


| | PRE-STAGE | STAGE I | STAGE II | STAGE III |
|---|---|---|---|---|
| EARTH EXCAVATION (SQ FT) | 0.0 | 0.0 | 0.0 | 8.5 |
| STRUCTURE EXCAVATION (SQ FT) | 0.0 | 0.0 | 0.0 | 0.0 |
| UNSUITABLE EXCAVATION (SQ FT) | 0.0 | 0.0 | 0.0 | 0.0 |
| EMBANKMENT (SQ FT) | 0.0 | 0.0 | 0.0 | 5.9 |
| PGE SUBGRADE (SQ FT) | 0.0 | 0.0 | 0.0 | 0.0 |

70 60 50 40 30 20 10 0 10 20 30 40 50 60 70 80 90 100

| F.A.U. RTE. | SECTION | COUNTY | TOTAL SHEETS | SHEET NO. |
|---|---|---|---|---|
| 03691 | 91-00025-00-BR | | 156 | 142 |
| STA. | TO STA. | | | |
| FED. ROAD DIST. NO. | ILLINOIS FED. AID PROJECT | | | |