CONTRACT NO. 88804

F.A.P RTE.	SECTION	COUNTY	TOTAL SHEETS	SHEET NO.
669	11W-3,RS-8,*	TAZEWELL	442	81
STA. 304+00		TO STA.309+50		
FED. ROAD DIST. NO.	ILLINOIS	FED. AID PROJECT		

* 11BR-1, 11BR-2

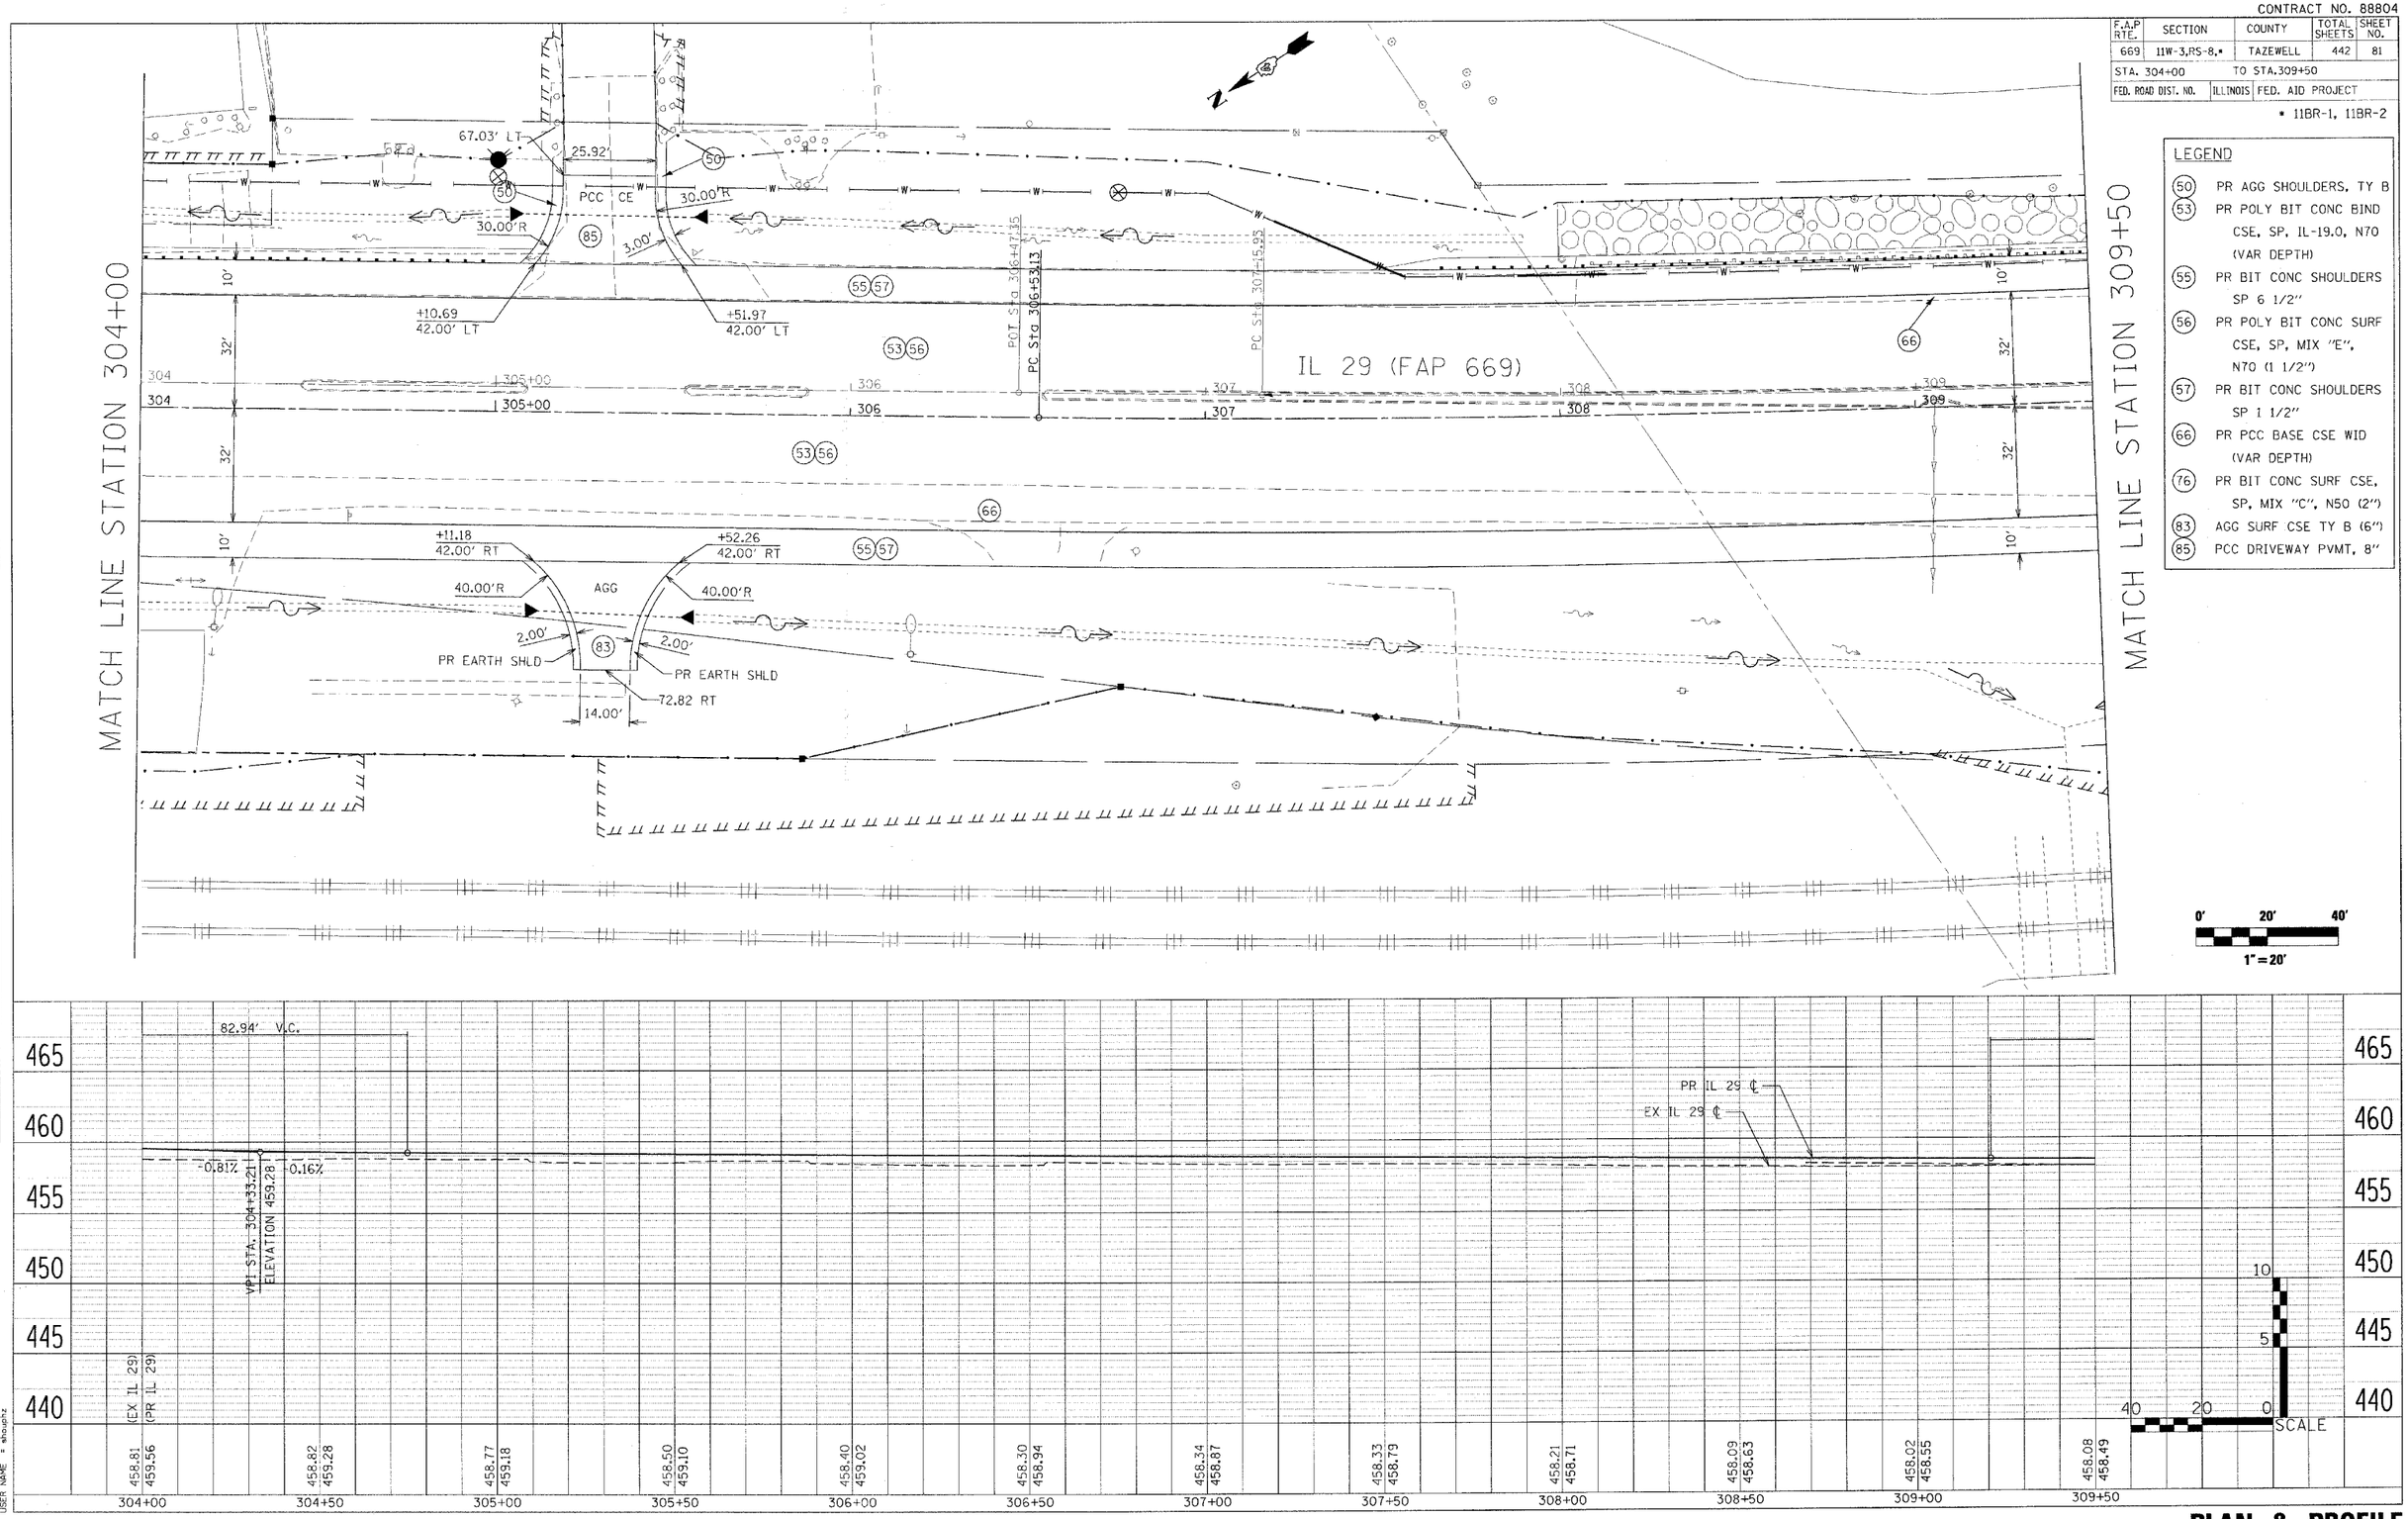

LEGEND

- (50) PR AGG SHOULDERS, TY B
- (53) PR POLY BIT CONC BIND CSE, SP, IL-19.0, N70 (VAR DEPTH)
- (55) PR BIT CONC SHOULDERS SP 6 1/2"
- (56) PR POLY BIT CONC SURF CSE, SP, MIX "E", N70 (1 1/2")
- (57) PR BIT CONC SHOULDERS SP 1 1/2"
- (66) PR PCC BASE CSE WID (VAR DEPTH)
- (76) PR BIT CONC SURF CSE, SP, MIX "C", N50 (2")
- (83) AGG SURF CSE TY B (6")
- (85) PCC DRIVEWAY PVMT, 8"

PLAN & PROFILE