CONTRACT NO. 88804

F.A.P RTE.	SECTION	COUNTY	TOTAL SHEETS	SHEET NO.
669	11W-3,RS-8,*	TAZEWELL	442	86
STA. 331+50		TO STA.337+00		
FED. ROAD DIST. NO.	ILLINOIS	FED. AID PROJECT		

* 11BR-1, 11BR-2

LEGEND

- (53) PR POLY BIT CONC BIND CSE, SP, IL-19.0, N70 (VAR DEPTH)
- (55) PR BIT CONC SHOULDERS SP 6 1/2"
- (56) PR POLY BIT CONC SURF CSE, SP, MIX "E", N70 (1 1/2")
- (57) PR BIT CONC SHOULDERS SP 1 1/2"
- (65) PR CONC MED, TY SM-4.06
- (66) PR PCC BASE CSE WID (VAR DEPTH)

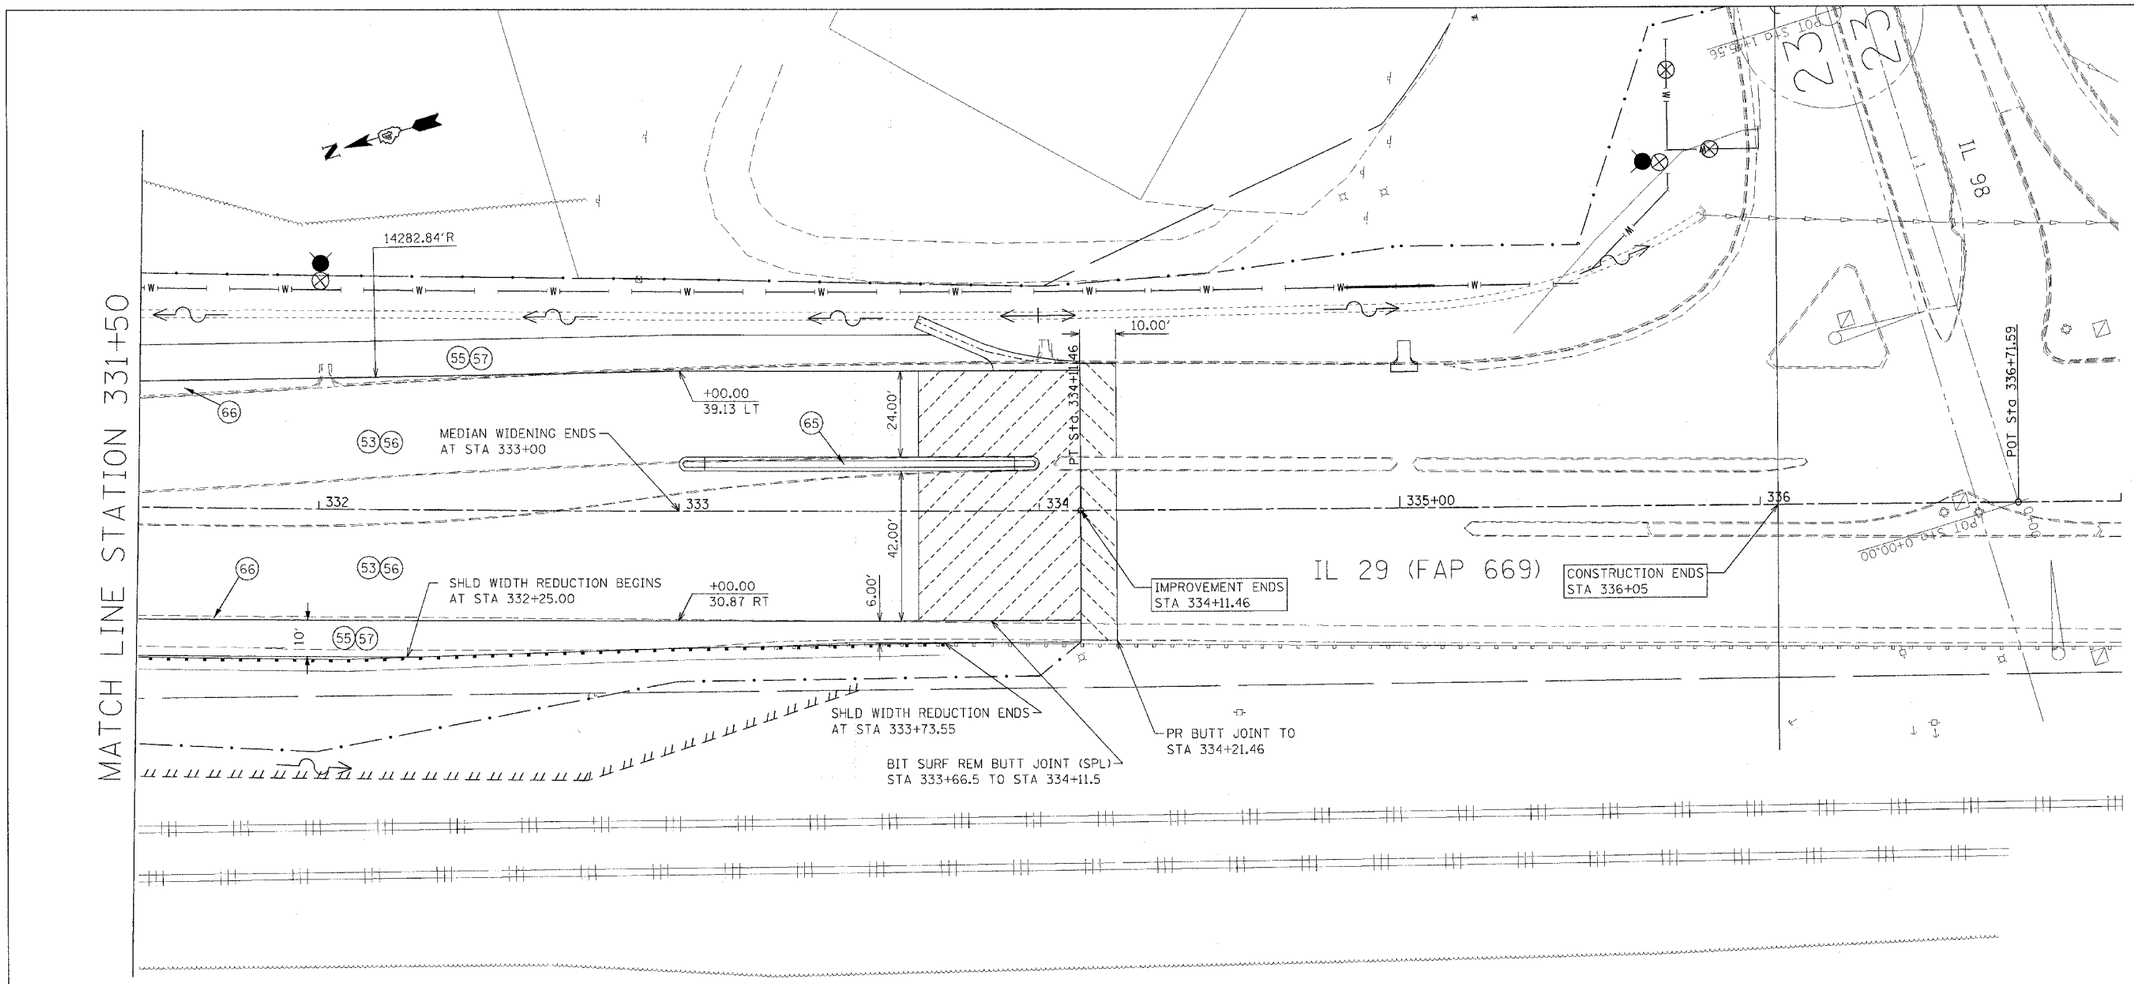

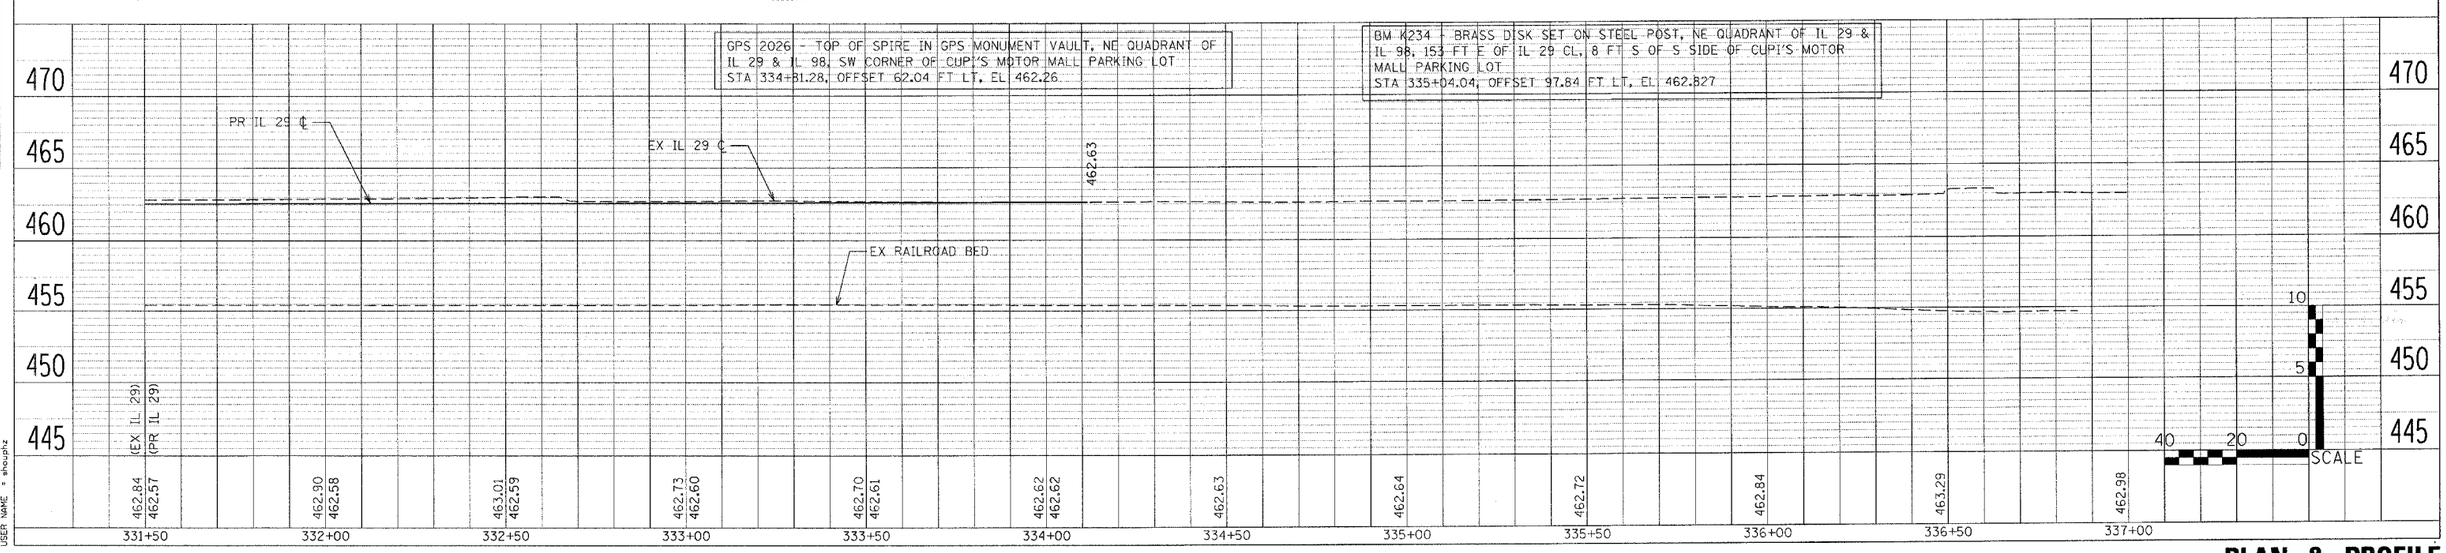

PLAN & PROFILE

PLAN		BY	DATE
SURVEYED			
PLOTTED			
ALIGNMENT CHECKED			
RT. OF WAY CHECKED			
NOTE BOOK	2003 FILE NAME		
NO.			

PROFILE		BY	DATE
SURVEYED			
PLOTTED			
GRADES CHECKED			
B.M. NG LCD			
NOTE BOOK	STRUCTURE 4D-T-13		
NO.			

PLOT DATE = 4/18/2006
FILE NAME = c:\projects\29hopkin\phase.11\29hin&proi.dgn
PLOT SCALE = 20.000000 ' / IN.
USER NAME = shoupkz