CONTRACT NO. 88804

F.A.P. RTE.	SECTION	COUNTY	TOTAL SHEETS	SHEET NO.
669	11W-3,RS-8,*	TAZEWELL	442	148
STA. 280+00		TO STA.286+00		
FED. ROAD DIST. NO.	ILLINOIS	FED. AID PROJECT		

* 11BR-1, 11BR-2

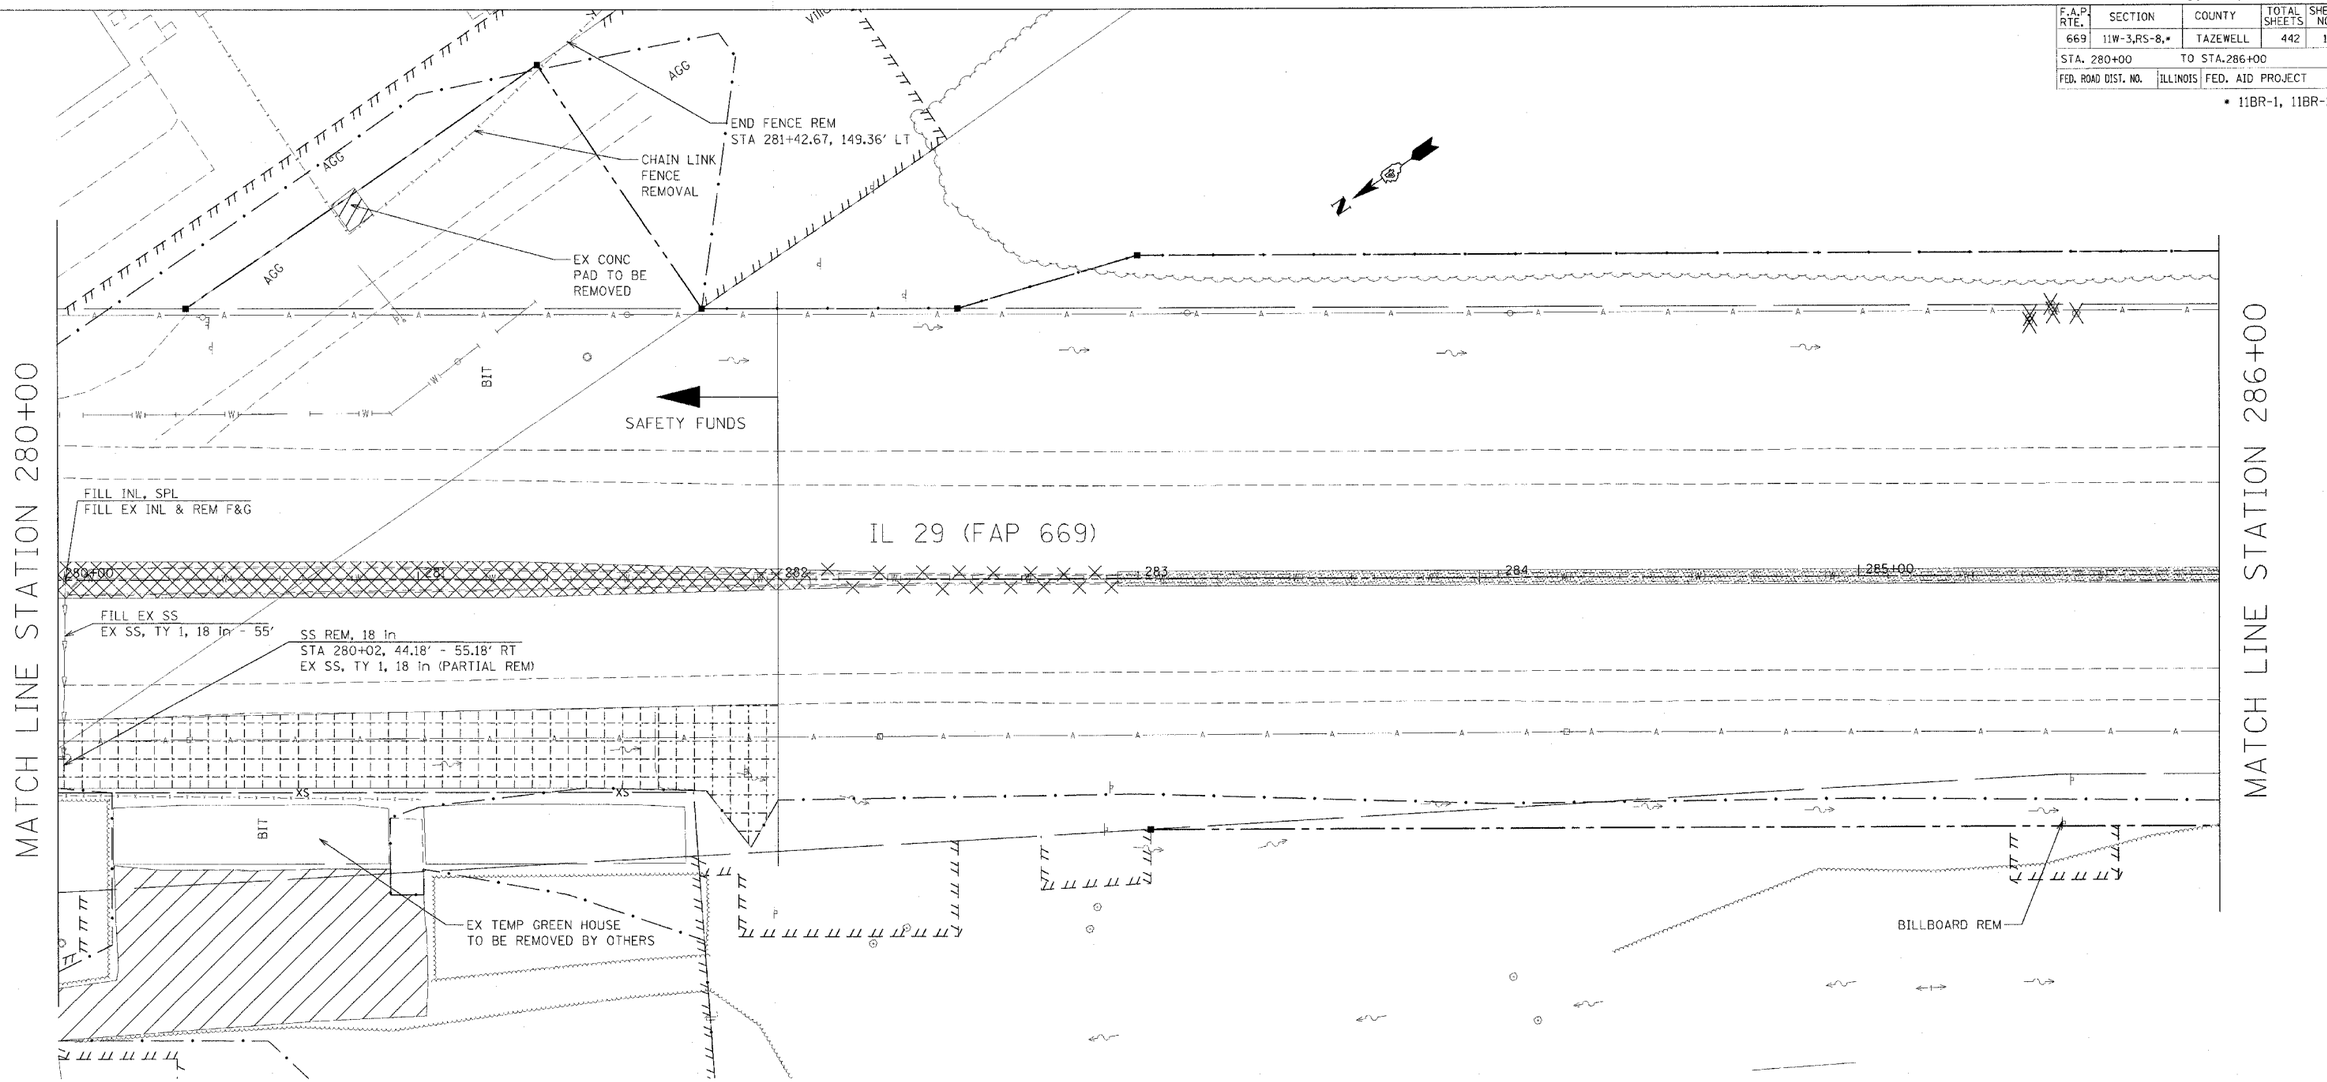

LEGEND FOR REMOVAL ITEMS

- PAVEMENT REMOVAL
- PAVEMENT REMOVAL (SPECIAL)
- SHOULDER REMOVAL
- DRIVEWAY PAVEMENT REMOVAL
- MEDIAN REMOVAL
- MEDIAN REMOVAL (PARTIAL DEPTH)
- CCC & G REMOVAL
- GUARDRAIL REMOVAL
- BUILDING REMOVAL
- SPECIAL EXCAVATION
- TREE REMOVAL
- TREE REMOVAL (ACRE)
- REVETMENT MAT REMOVAL

0' 20' 40'
1" = 20'

NOTE: BIT SURF REM 2" FROM STA 258+00 TO STA 267+83 AND STA 277+39.82 TO 286+05 IN SOUTH BOUND LANES ONLY AND BIT SURF REM 1-1/2" ELSEWHERE ON IL 29 MAINLINE.

REVISIONS	
NAME	DATE

ILLINOIS DEPARTMENT OF TRANSPORTATION

REMOVAL PLANS

SCALE: VERT. HORIZ.
DATE
DRAWN BY
CHECKED BY

PLOT DATE = 4/18/2006
FILE NAME = c:\projects\29npekin\phase_II\20plnsprol.dgn
PLOT SCALE = 20.0000 ' / IN.
USER NAME = shouphz