STATE OF ILLINOIS
DEPARTMENT OF TRANSPORTATION

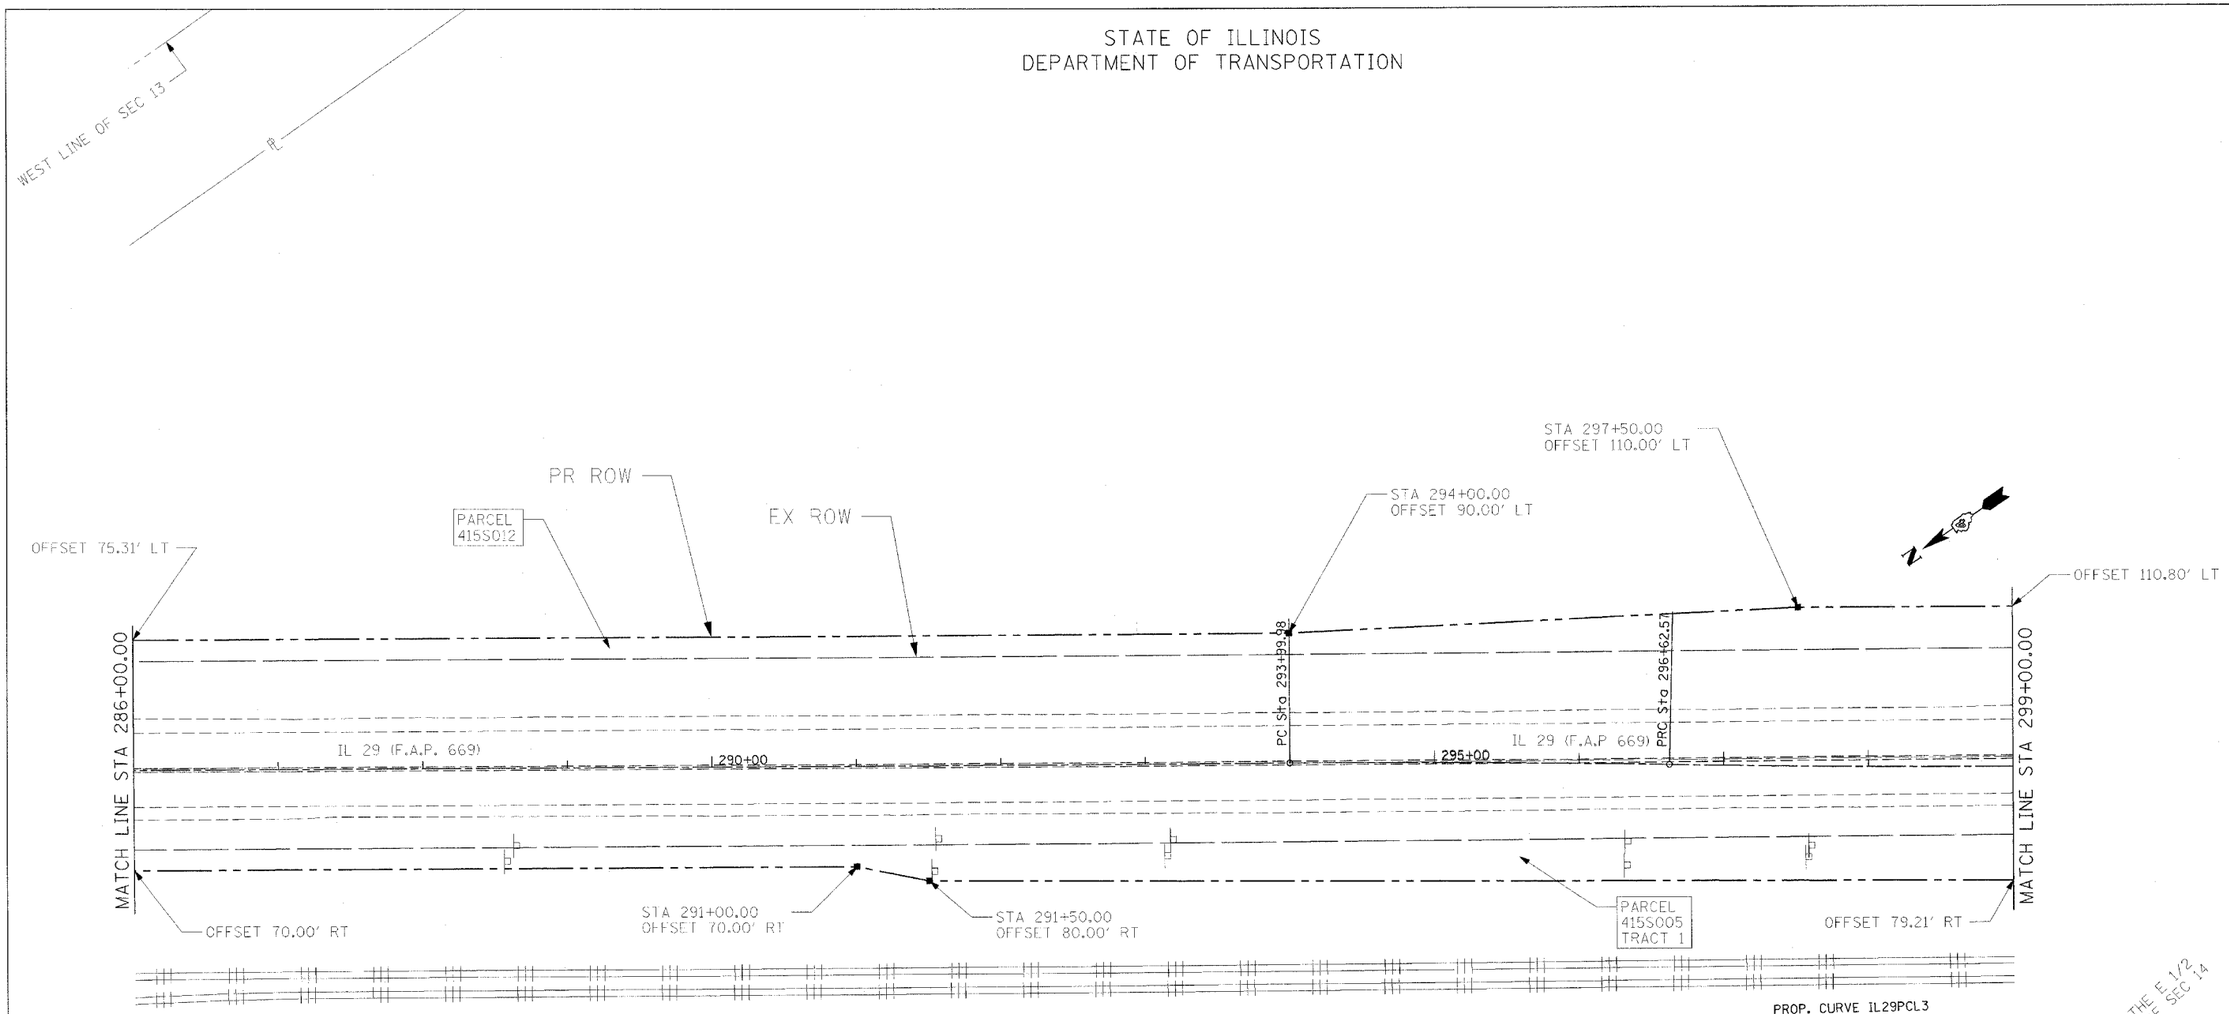


PROP. CURVE IL29PCL2
PI STA. = 295+31.28
Δ = 1° 31' 39" (RT)
D = 0° 34' 54"
R = 9,850.00'
T = 131.31'
L = 262.60'
E = 0.88'
e = NC
T.R. = N/A
S.E. RUN = N/A
P.C. STA. = 293+99.98
P.T. STA. = 296+62.57

PROP. CURVE IL29PCL3
PI STA. = 297+93.89
Δ = 1° 31' 39" (LT)
D = 0° 34' 54"
R = 9,851.48'
T = 131.32'
L = 262.63'
E = 0.88'
e = NC
T.R. = N/A
S.E. RUN = N/A
P.C. STA. = 296+62.57
P.T. STA. = 299+25.20

WEST LINE OF THE E 1/2 OF THE SE 1/4 OF SEC 14

0 50' 100'
1" = 50'

| PARCEL | OWNER | EASEMENT PURPOSE | ENGLISH TOTAL AREA | AREA TAKEN ADD. | AREA TAKEN EXIST. | REM. AREA | EASEMENT |
|---|---|---|---|---|---|---|---|
| 415S005 TRACT 1 | PEORIA & PEKIN UNION RAILWAY COMPANY | | 0.899 | | | | PR ROW |
| 415S012 | PEORIA & PEKIN UNION RAILWAY COMPANY | | 1.061 | | | | PR ROW |
| | | | | | | | |
| | | | | | | | |
| | | | | | | | |

AREAS ARE IN ACRES UNLESS NOTED.

RIGHT OF WAY PLANS

ROUTE FAP 669 (IL RTE 29)
SECTION 11W-3, RS-8, 11BR-1, 11BR-2
PROJECT
COUNTY TAZEWELL
JOB NO. C-94-130-96
STA 286+00 TO STA 299+00
SCALE 1 :

SHEET NO. 186 OF 442

PLOT DATE = 4/18/2006
FILE NAME = c:\pw_pro1\%2Ppekin\phase.11\50row.dgn
PLOT SCALE = 50.000 ' / IN.
USER NAME = shoupke