CONTRACT NO. 88804

F.A.P. RTE.	SECTION	COUNTY	TOTAL SHEETS	SHEET NO.
669	11W-3,RS-8,*	TAZEWELL	442	333
STA. 245+50.00		TO STA. 245+75.00		
FED. ROAD DIST. NO.	ILLINOIS	FED. AID PROJECT		

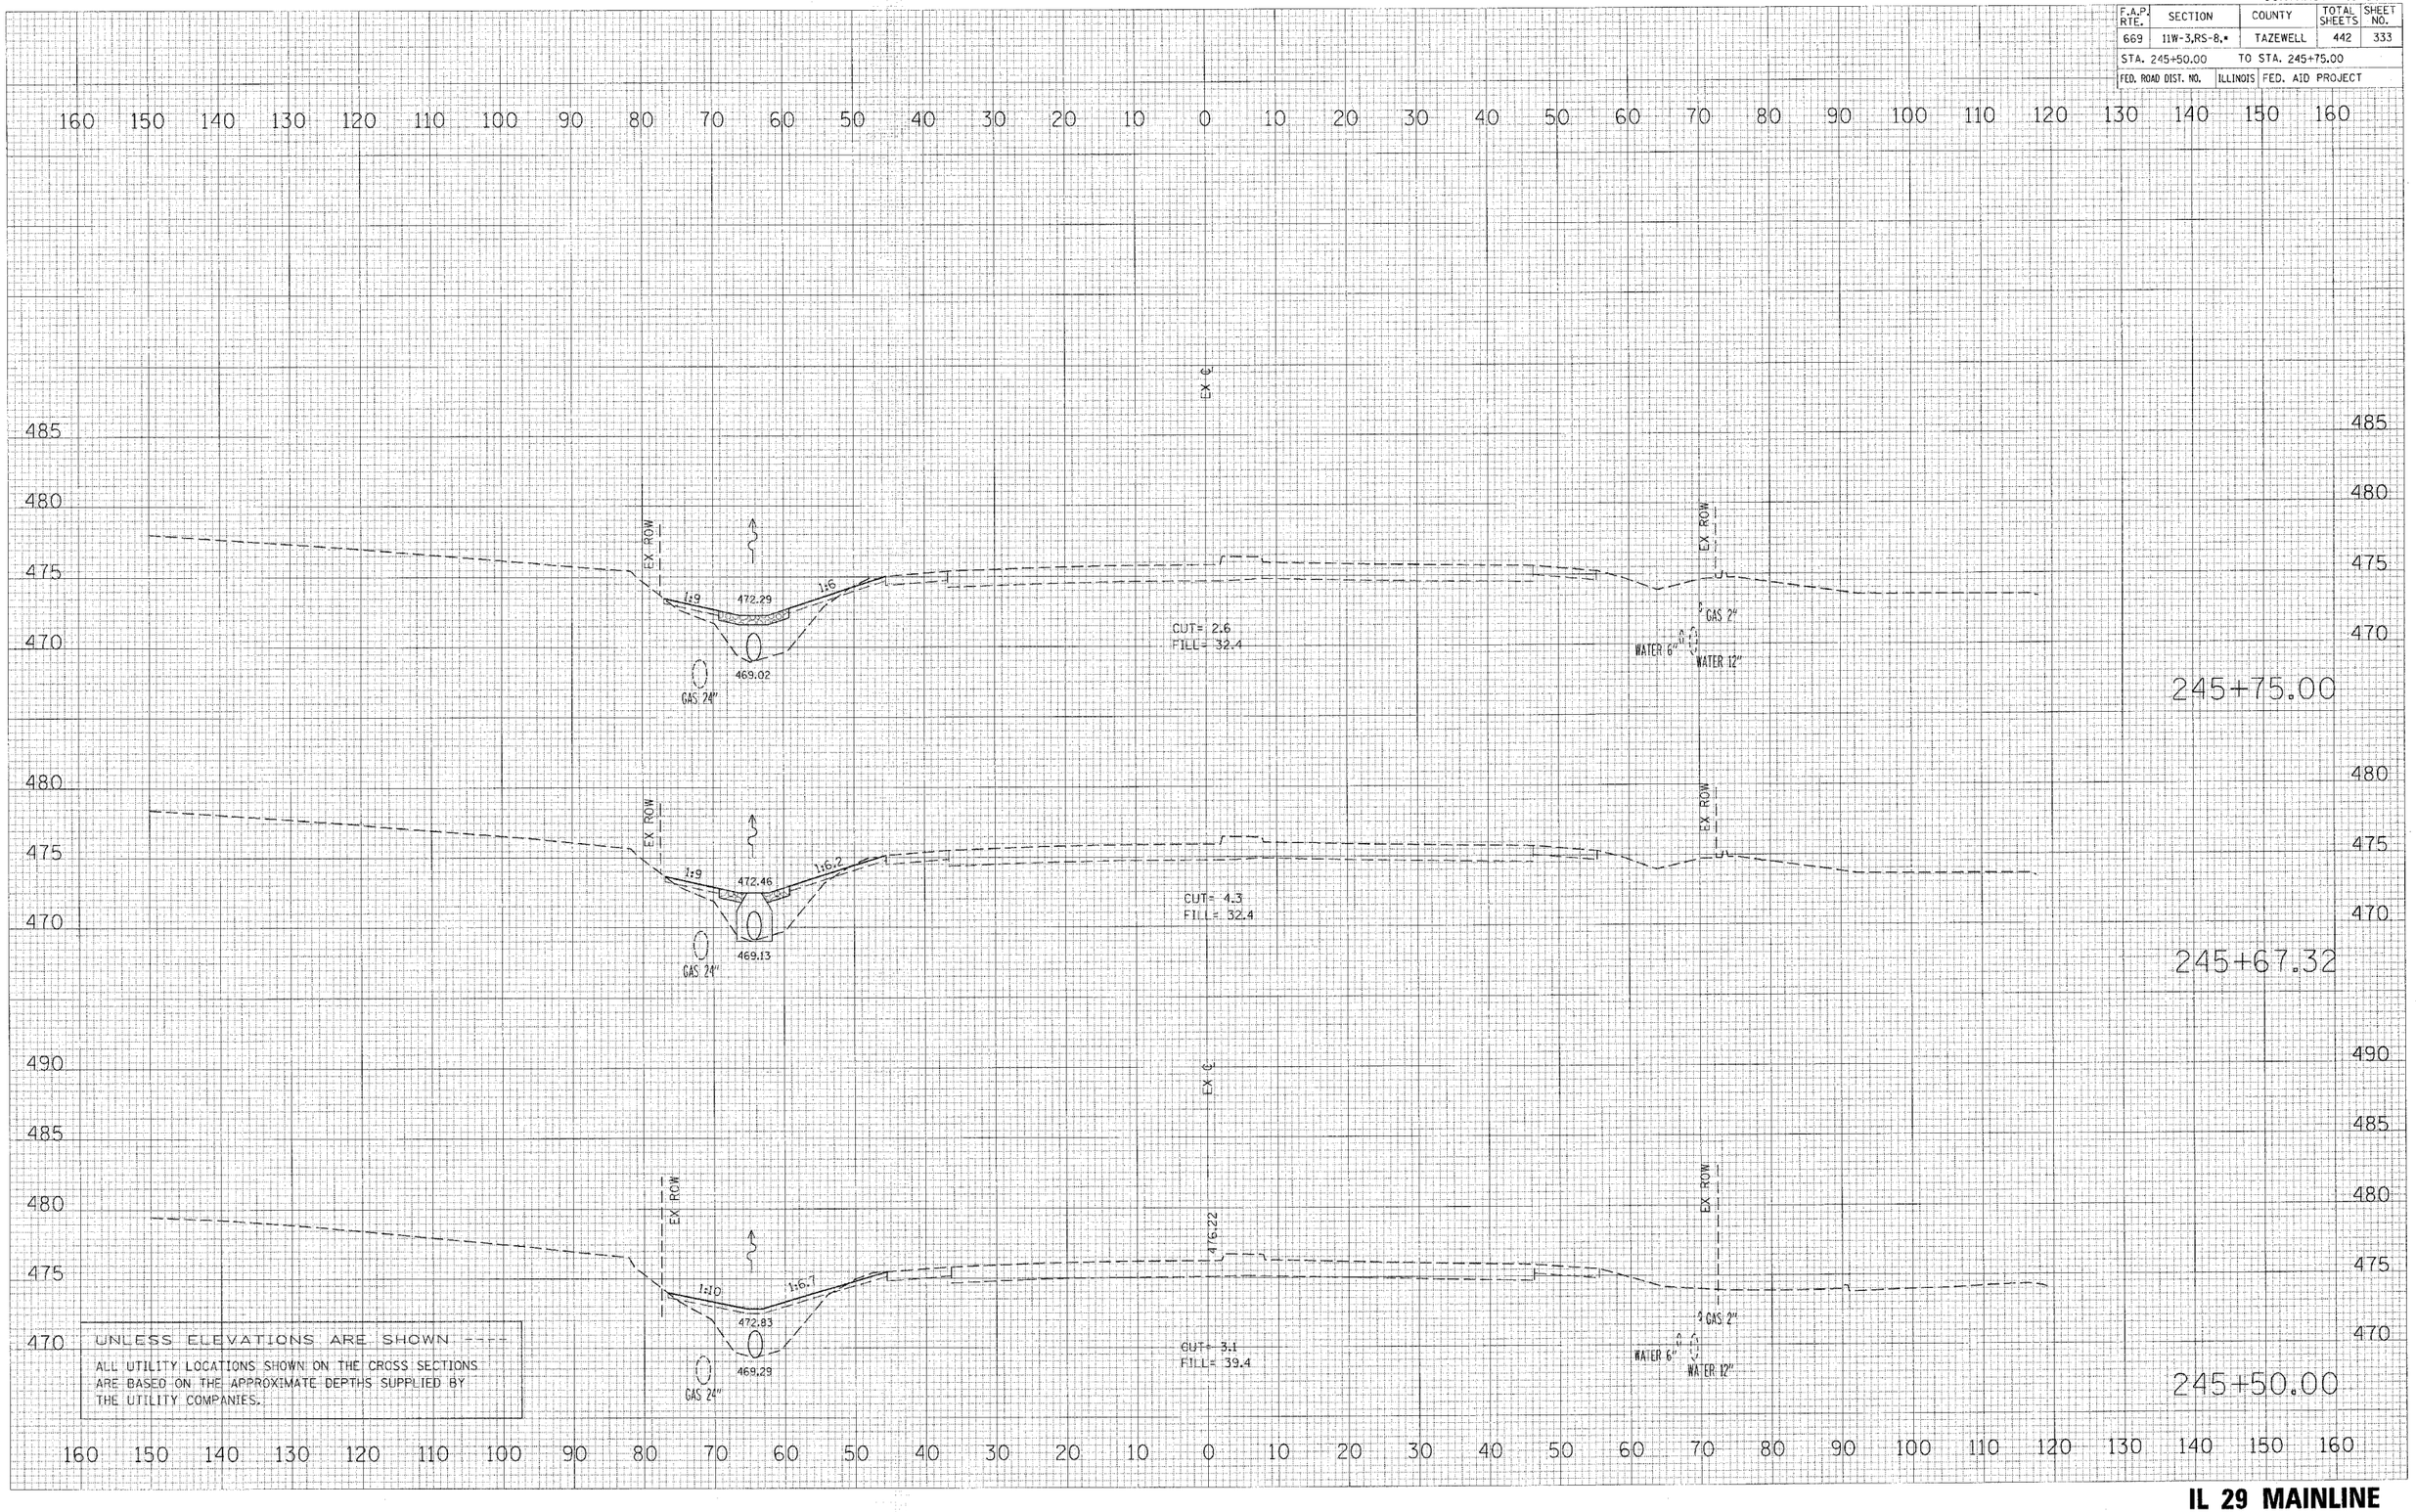

UNLESS ELEVATIONS ARE SHOWN ----

ALL UTILITY LOCATIONS SHOWN ON THE CROSS SECTIONS ARE BASED ON THE APPROXIMATE DEPTHS SUPPLIED BY THE UTILITY COMPANIES.

FINAL SURVEY — NOTE BOOK NO. — SURVEYED — PLOTTED — TEMPLATE — AREAS — AREAS CHECKED — BY — DATE

ORIGINAL SURVEY — NO. — SURVEYED — PLOTTED — AREAS — AREAS CHECKED — BY — DATE

PLOT DATE = 4/19/2006
FILE NAME = c:\projects\29pekin\phase_ii\sheets\sheets.dgn
PLOT SCALE = 10.0000 ' / IN.
USER NAME = shouphz

IL 29 MAINLINE