CONTRACT NO. 88804

F.A.P. RTE.	SECTION	COUNTY	TOTAL SHEETS	SHEET NO.
669	11W-3,RS-8,•	TAZEWELL	442	337
STA. 250+00.00		TO STA. 250+65.00		
FED. ROAD DIST. NO.	ILLINOIS	FED. AID PROJECT		

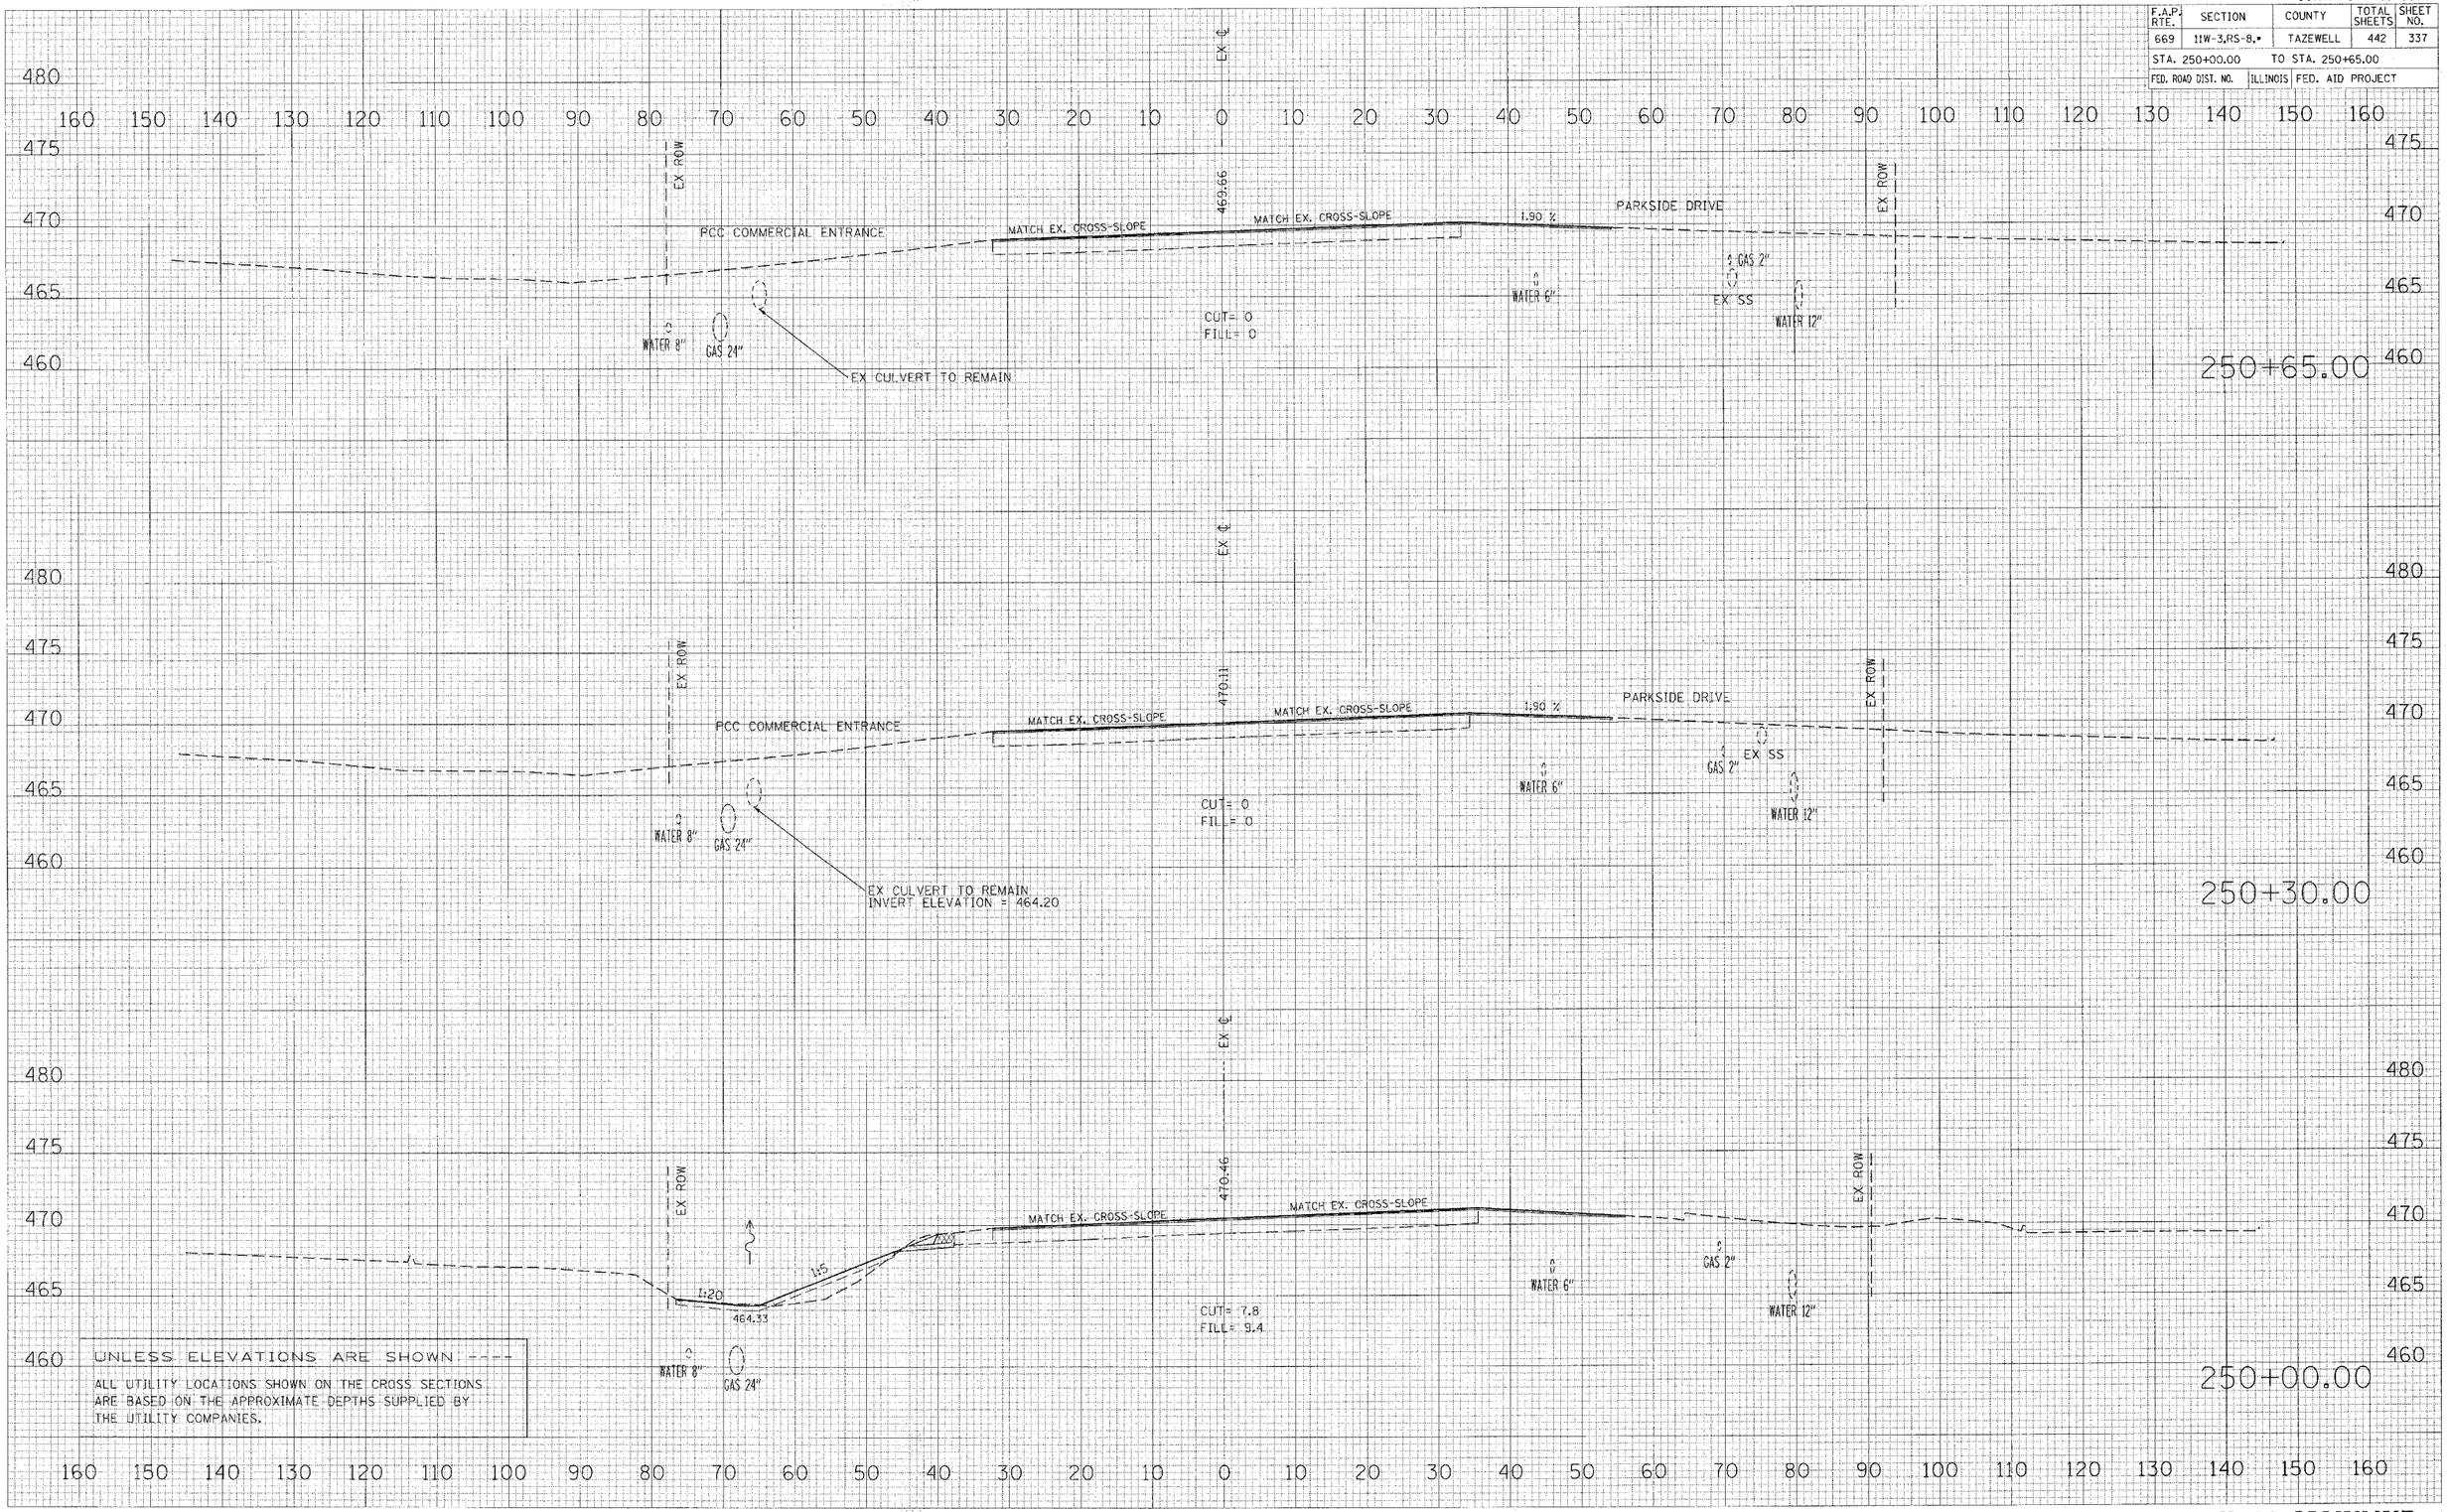

FINAL SURVEY — NOTE BOOK NO. ____ — BY ____ DATE ____ — SURVEYED ____ PLOTTED ____ TEMPLATE ____ AREAS ____ AREAS CHECKED ____

ORIGINAL SURVEY — BY ____ DATE ____ — SURVEYED ____ PLOTTED ____ TEMPLATE ____ AREAS ____ AREAS CHECKED ____

PLOT DATE = 4/19/2006
FILE NAME = c:\projects\2*hpeklin\phase_II\sheets\contour2.dgn
PLOT SCALE = 10.000 ' / IN
USER NAME = shoughz

IL 29 MAINLINE