CONTRACT NO. 88804

F.A.P. RTE.	SECTION	COUNTY	TOTAL SHEETS	SHEET NO.
669	11W-3,RS-8,•	TAZEWELL	442	361
STA. 270+63.63		TO STA. 271+08.45		
FED. ROAD DIST. NO.	ILLINOIS	FED. AID PROJECT		

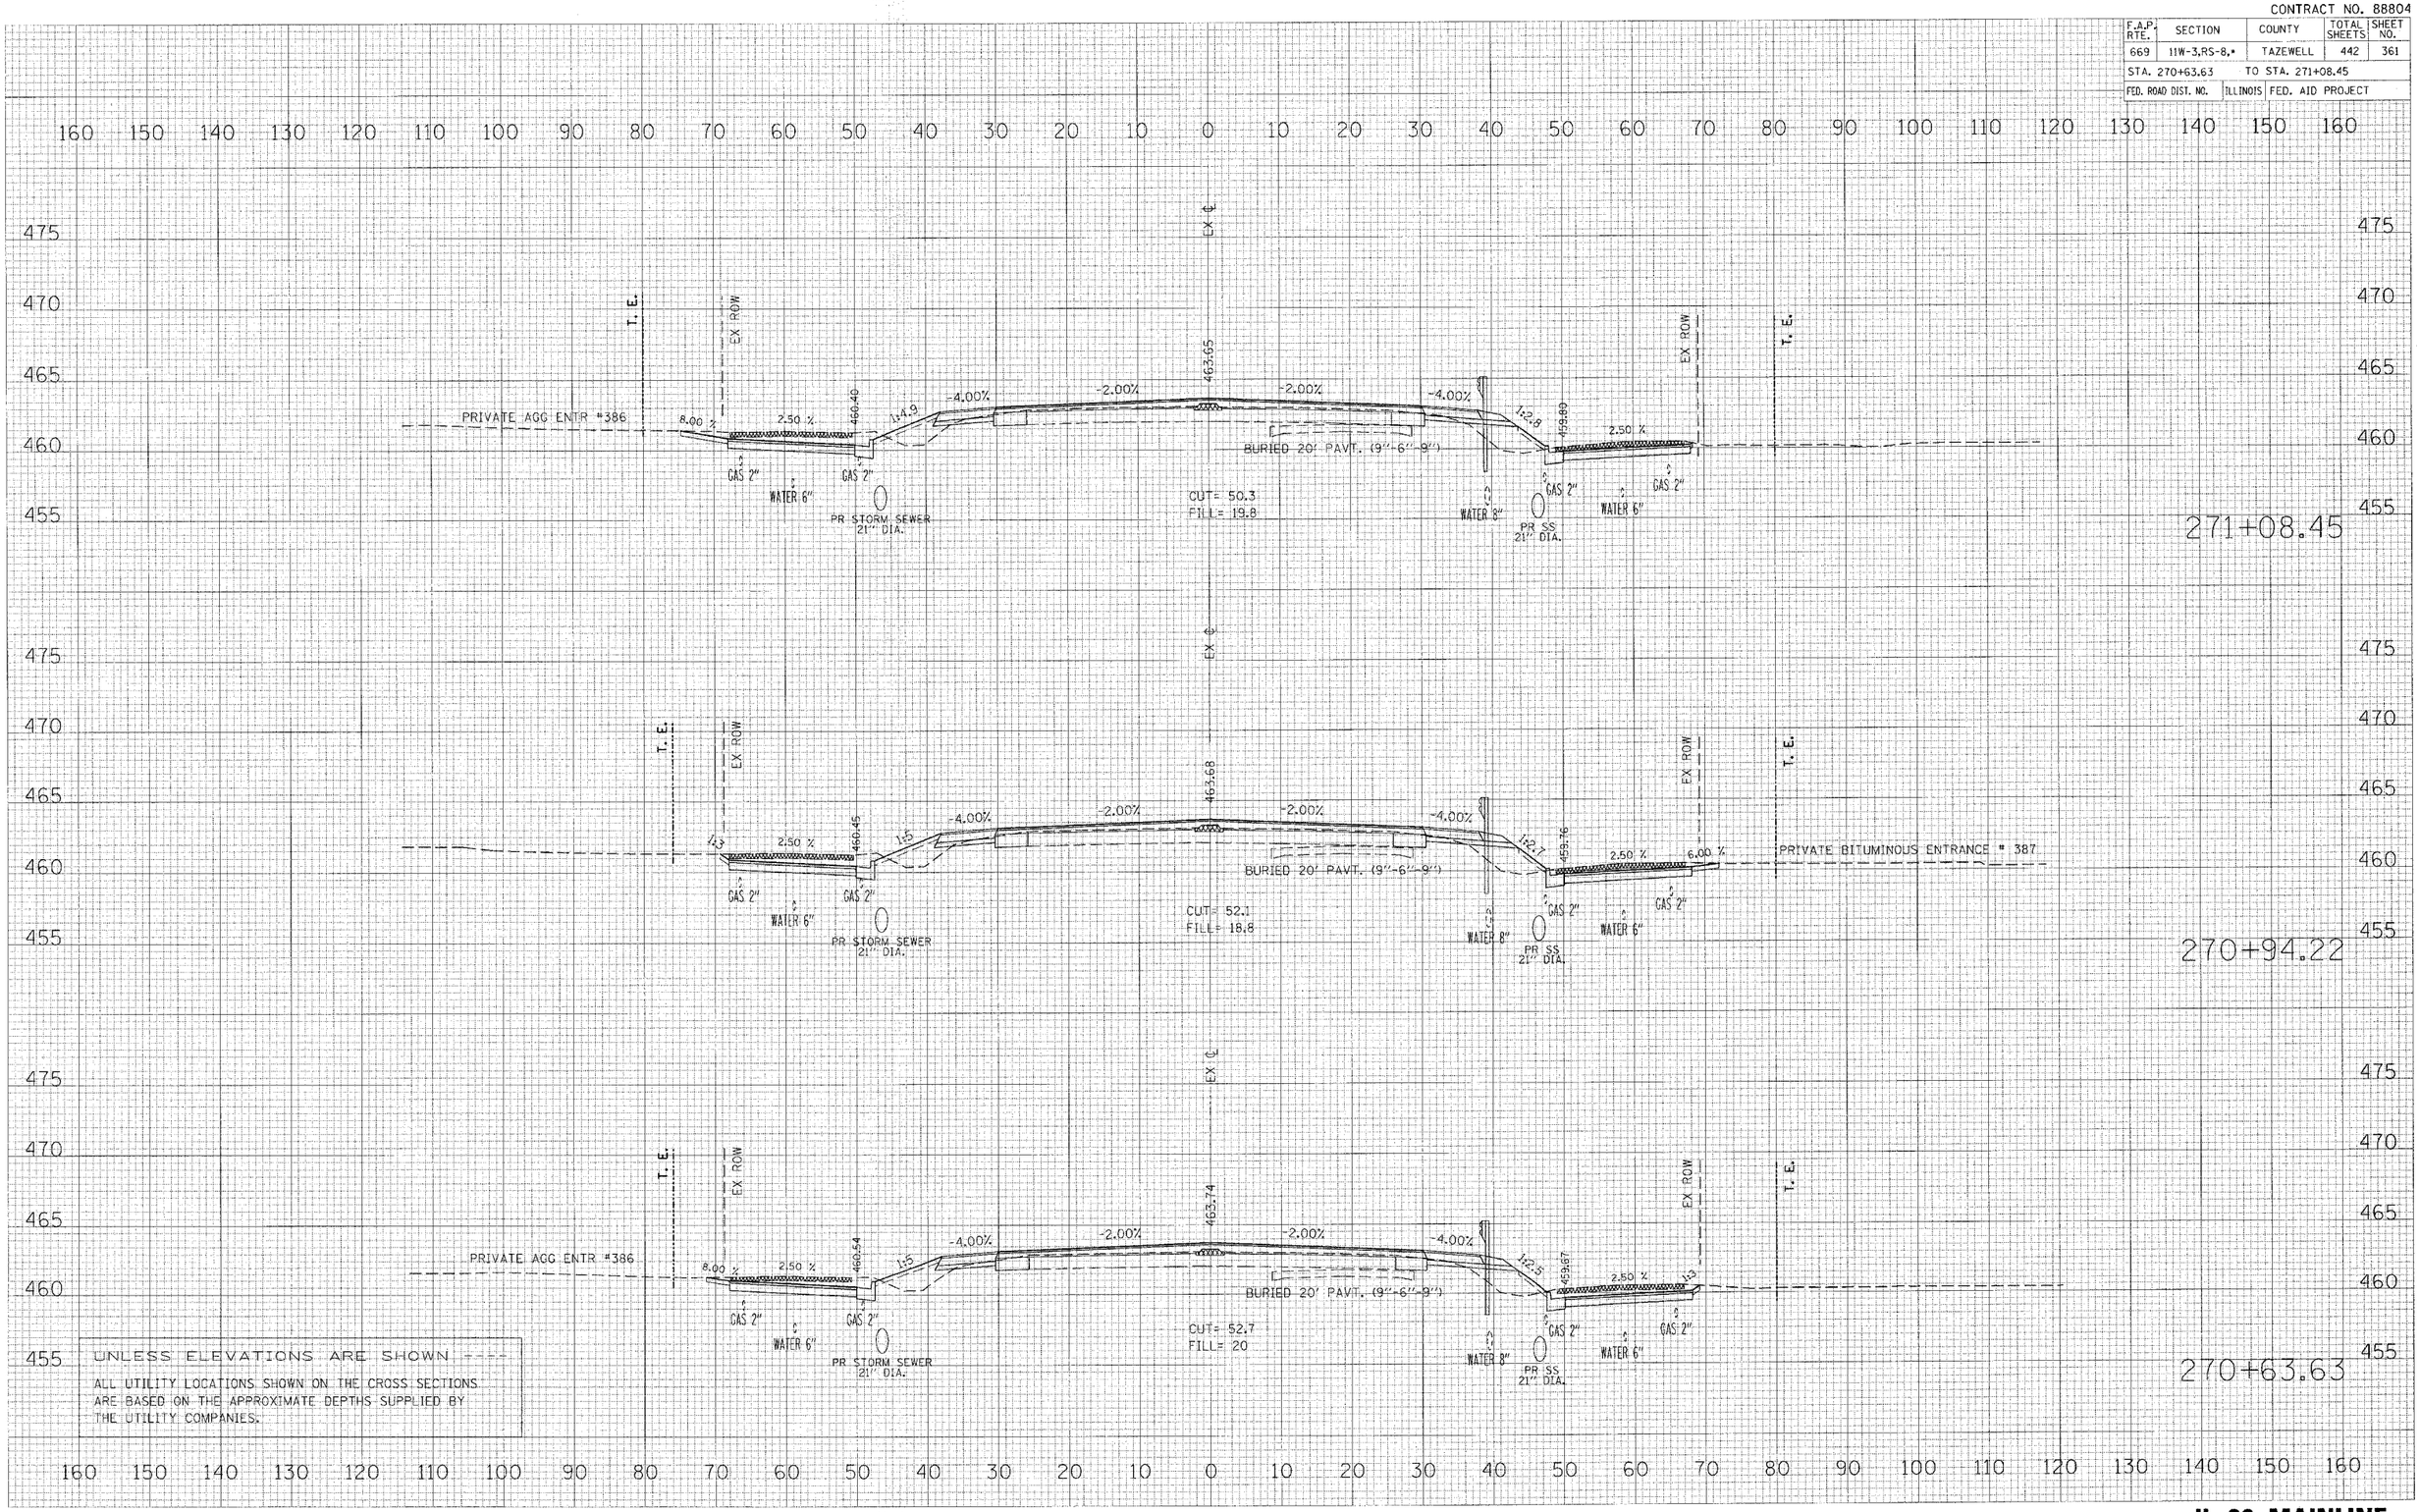

FINAL SURVEY | ORIGINAL SURVEY
NOTE BOOK | SURVEYED | PLOTTED | TEMPLATE | AREAS CHECKED
NO. | BY | DATE

PLOT DATE = 4/19/2006
FILE NAME = c:\projects\2proj\ch\phase_II\xsheets\sht\xsheet.dgn
COLOR SCHEME = default / NL
USER NAME = shoaphx

IL 29 MAINLINE