CONTRACT NO. 88804

F.A.P. RTE.	SECTION	COUNTY	TOTAL SHEETS	SHEET NO.
669	11W-3,RS-8,•	TAZEWELL	442	381
STA. 292+00.00		TO STA. 293+00.00		
FED. ROAD DIST. NO.	ILLINOIS	FED. AID PROJECT		

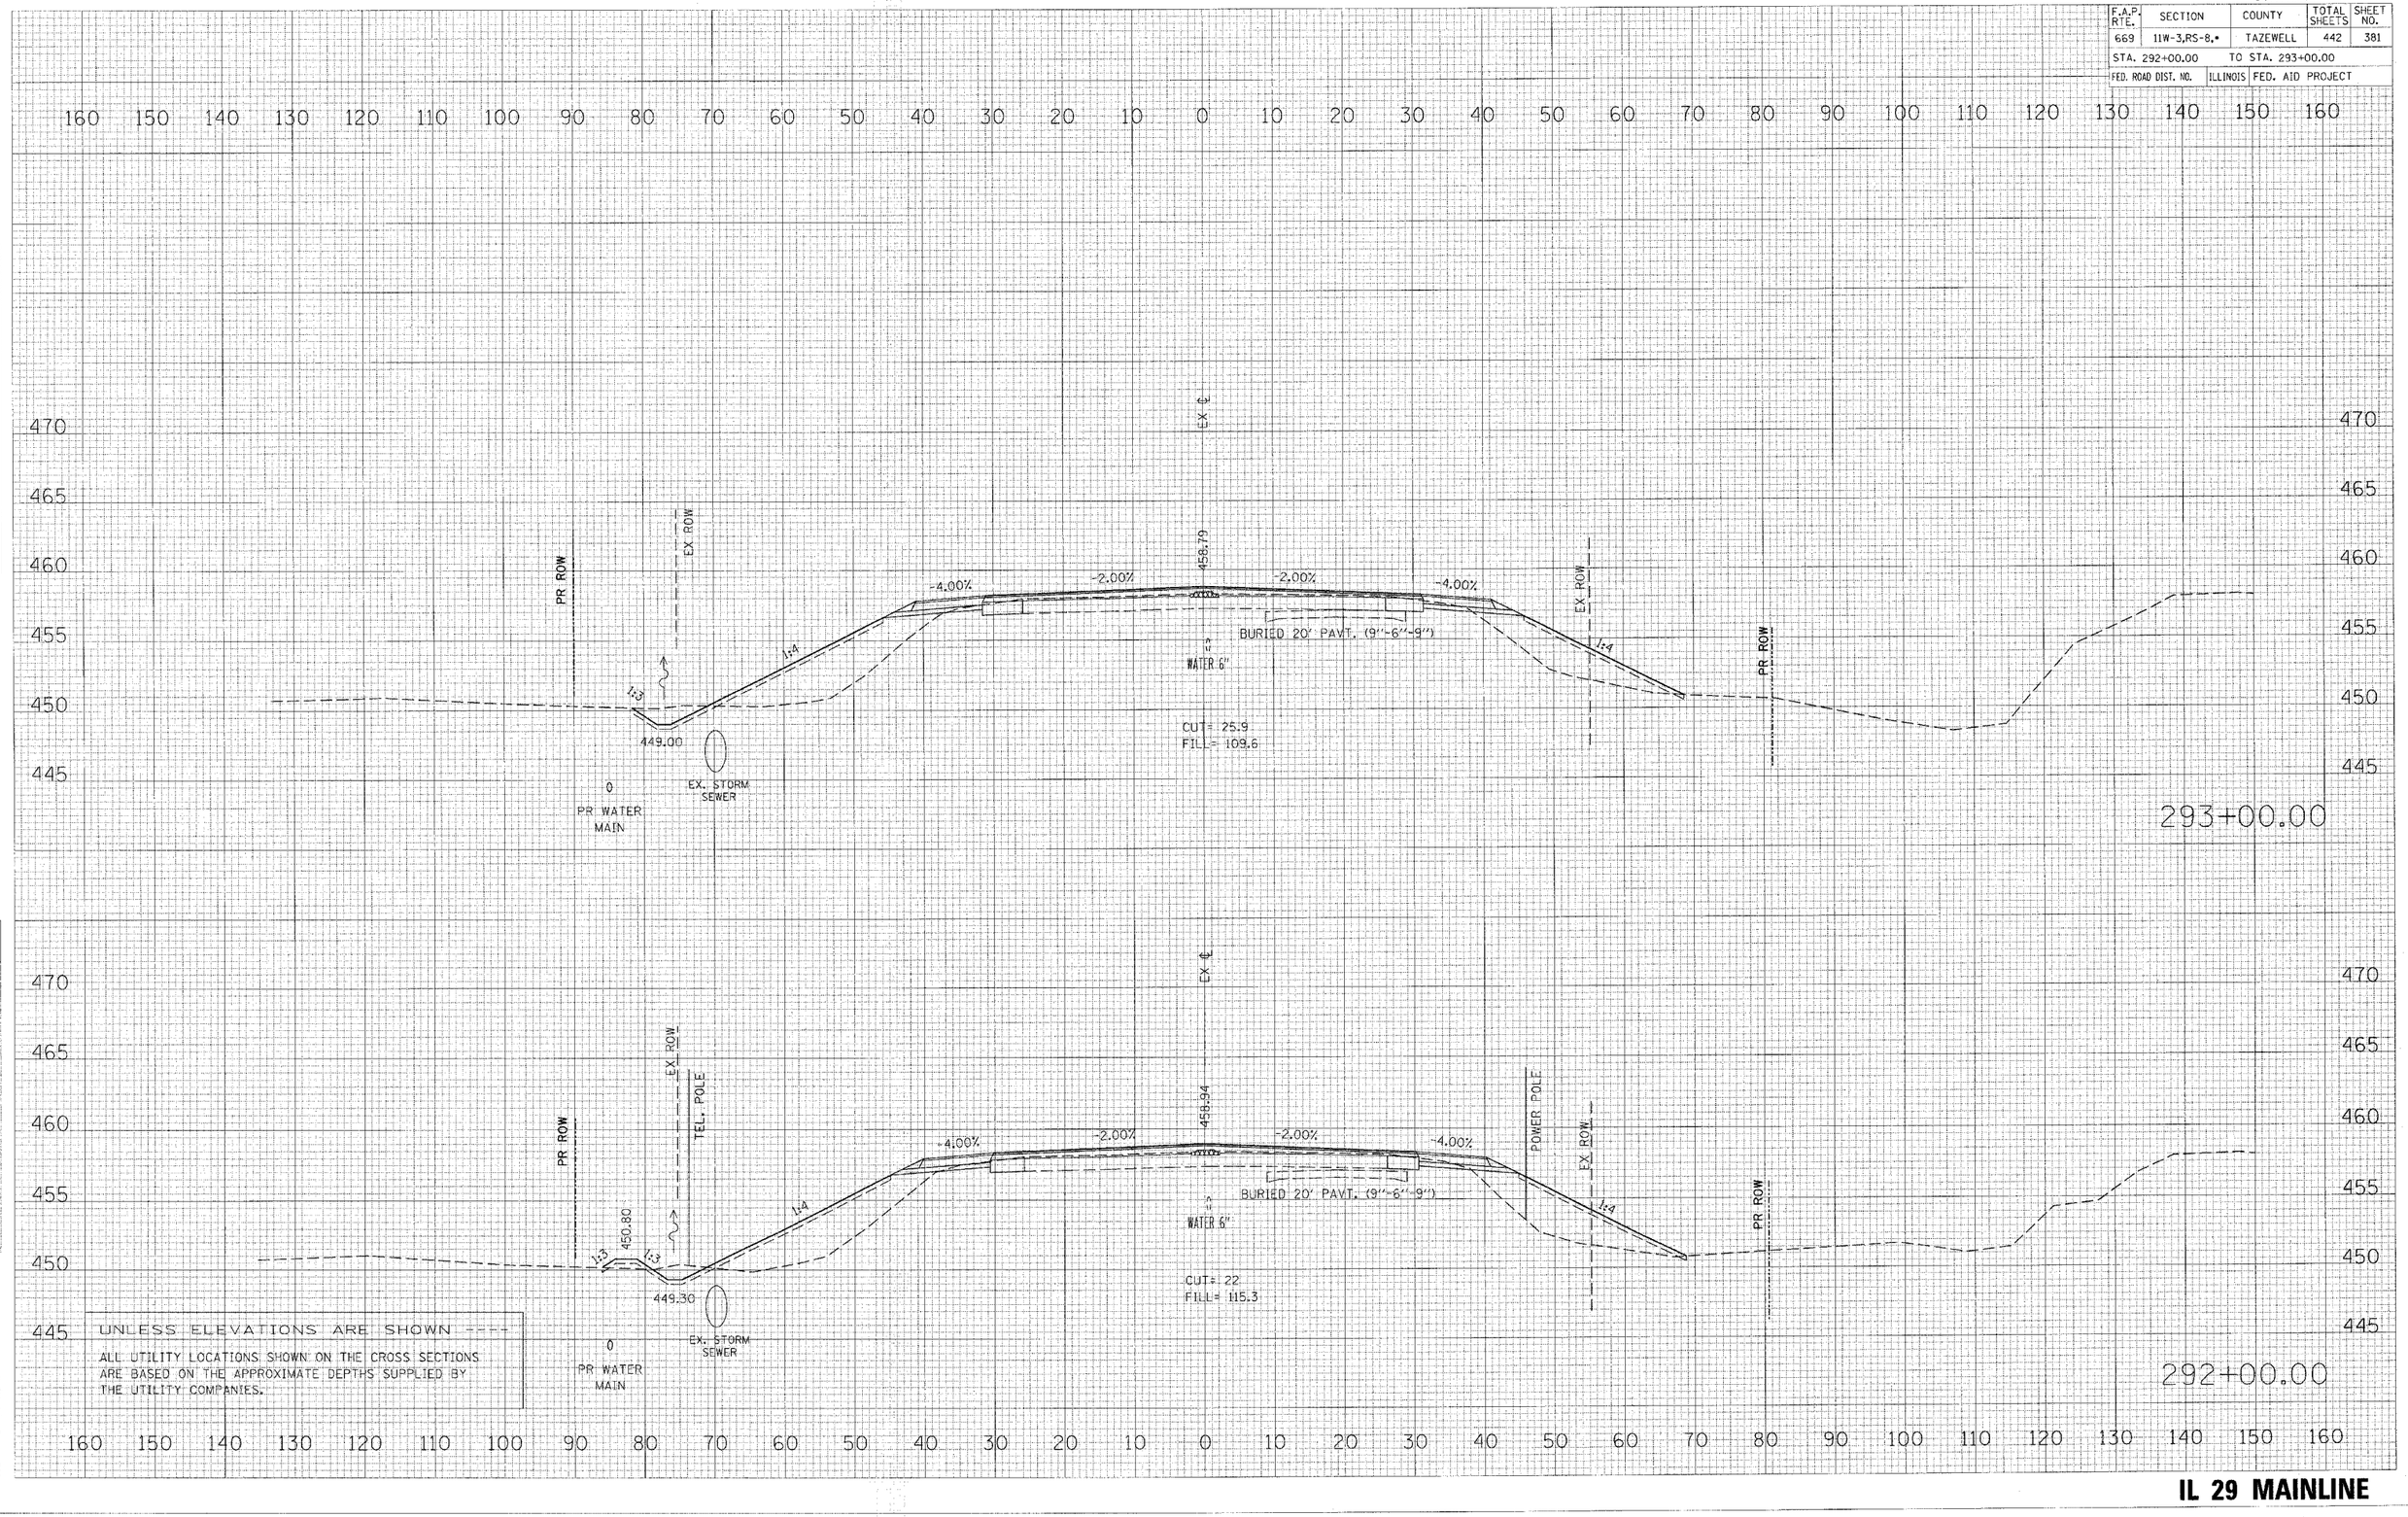

PLOT DATE = 4/19/2006
FILE NAME = c:\projects\29pekin\phase_II\xsheets\options\dgn
PLOT SCALE = 10.0000 ' / IN.
USER NAME = shouphz

IL 29 MAINLINE