CONTRACT NO. 88804

F.A.P. RTE.	SECTION	COUNTY	TOTAL SHEETS	SHEET NO.
669	11W-3,RS-8,•	TAZEWELL	442	385
STA. 299+25.00		TO STA. 300+00.00		
FED. ROAD DIST. NO.	ILLINOIS	FED. AID PROJECT		

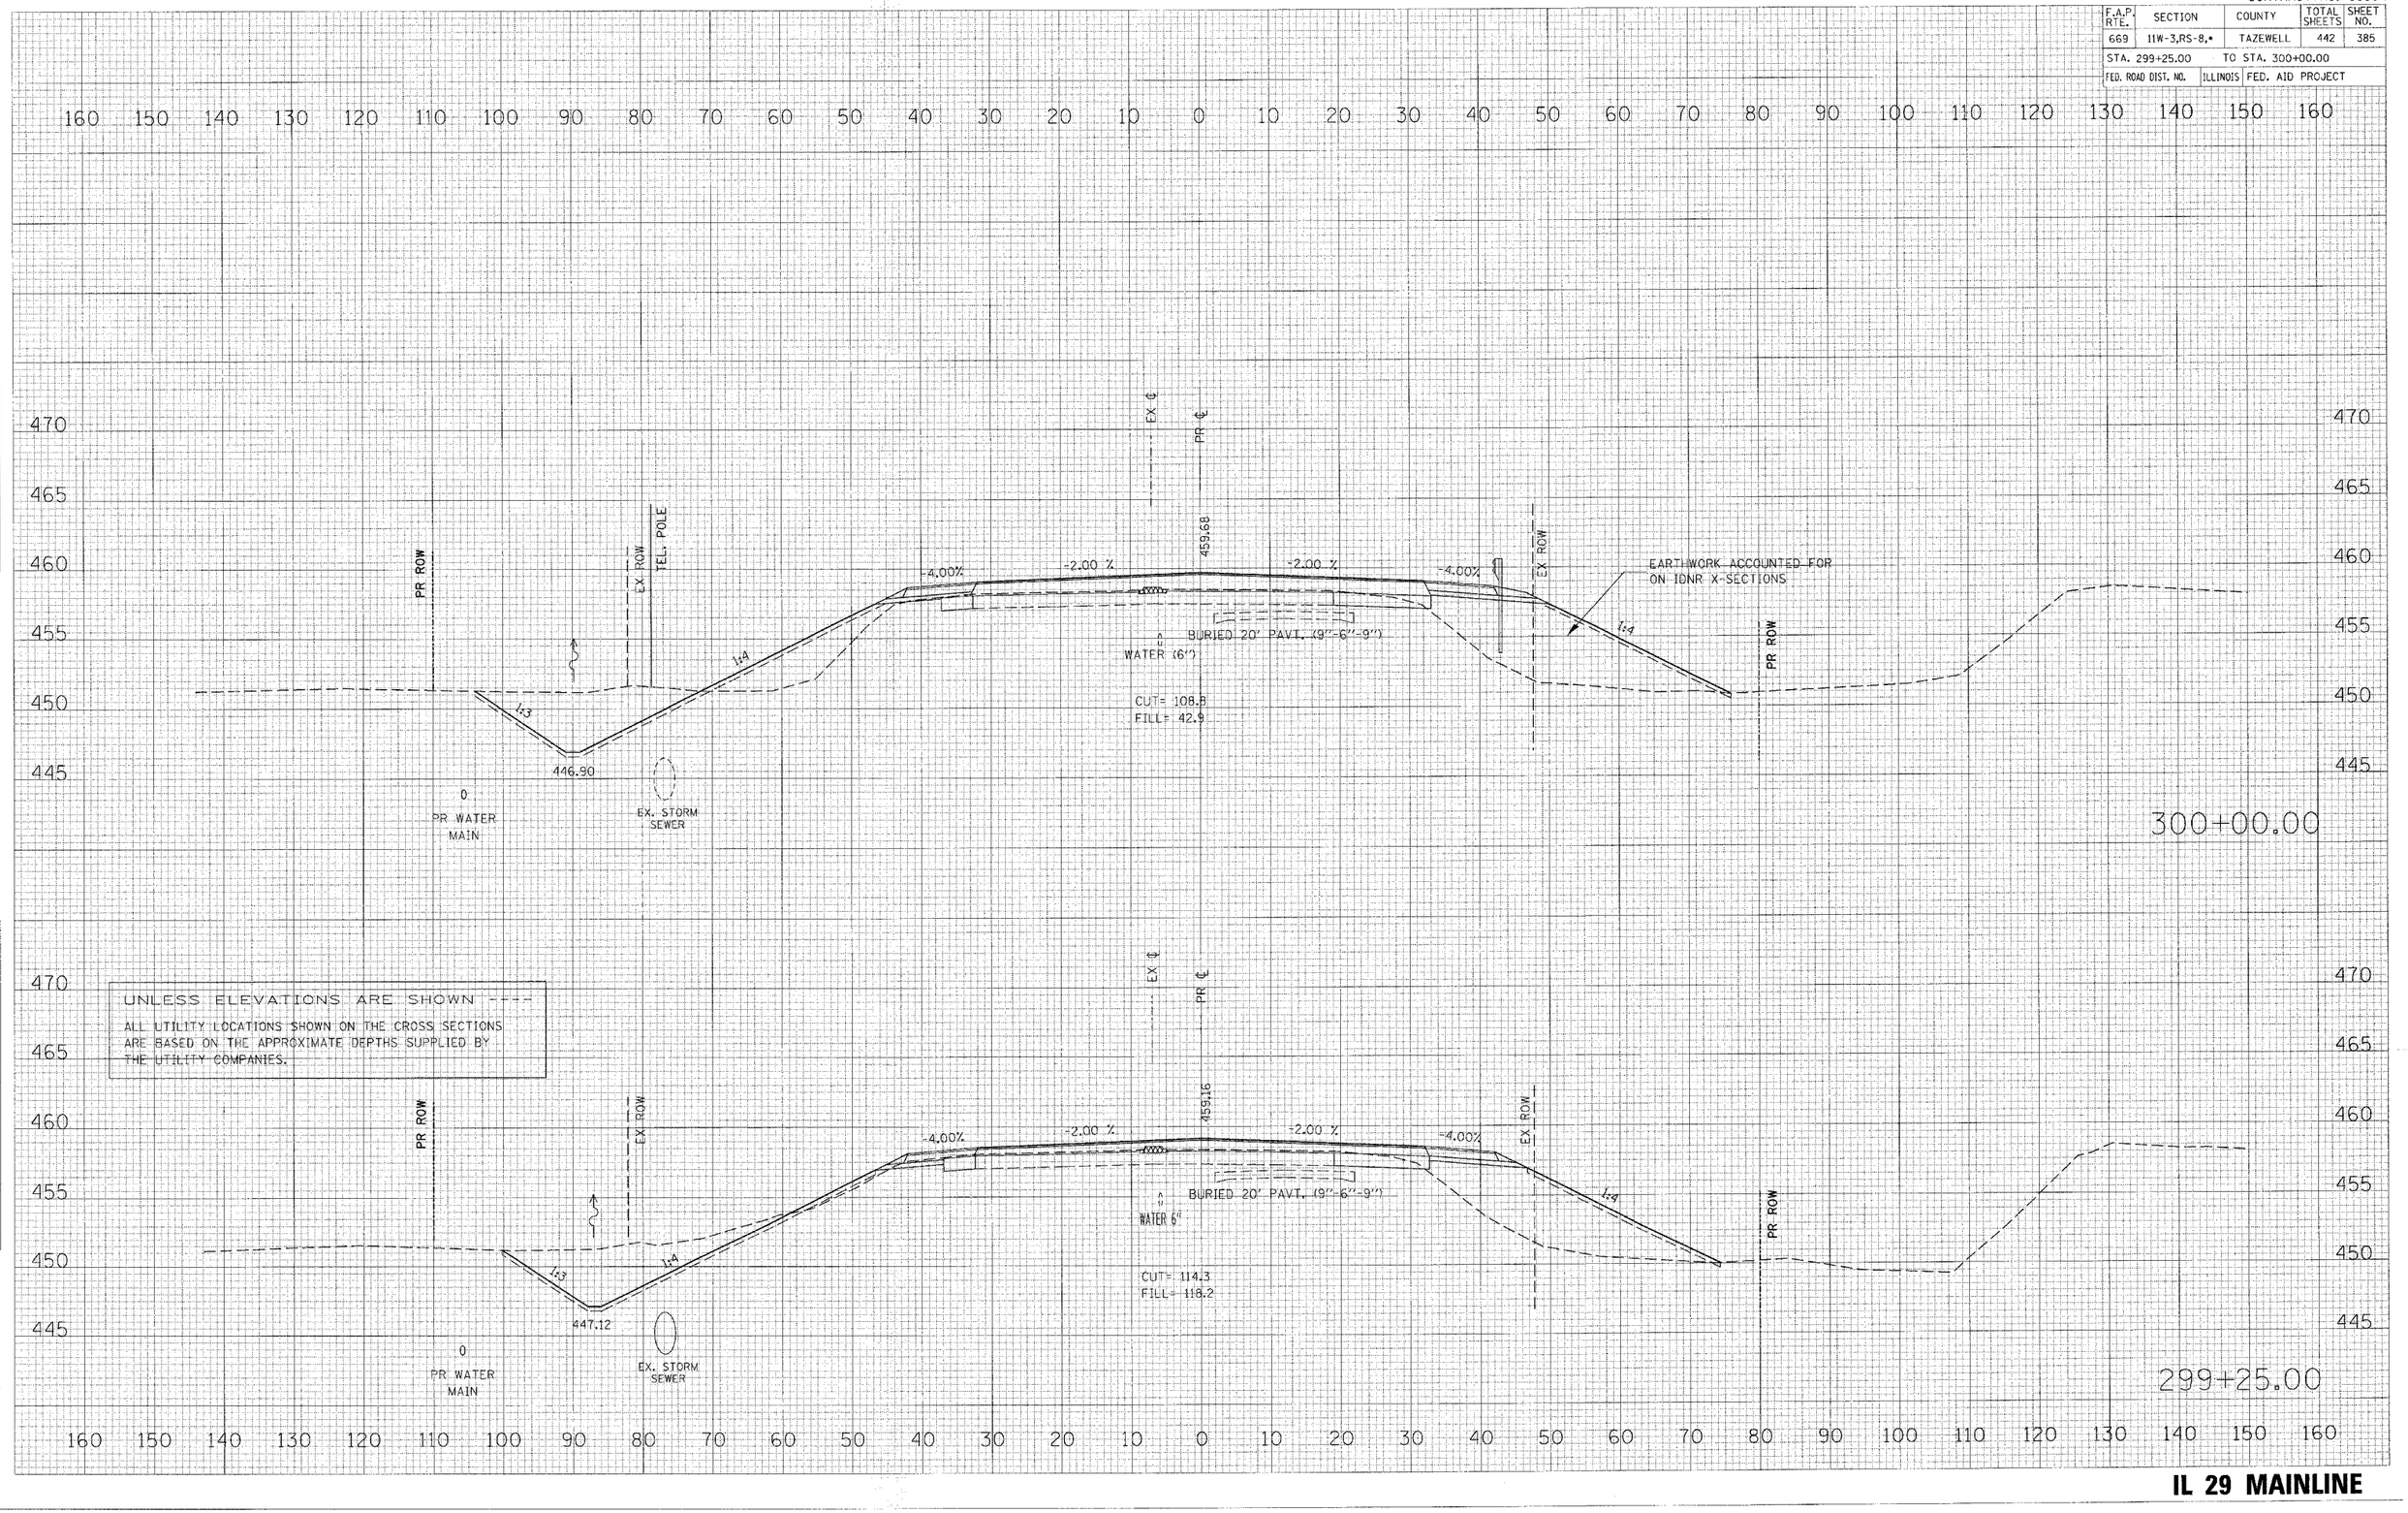

FINAL SURVEY — NOTE BOOK — NO. — BY — DATE
SURVEYED — PLOTTED — TEMPLATE — AREAS CHECKED

ORIGINAL SURVEY — BY — DATE
SURVEYED — PLOTTED — TEMPLATE — AREAS CHECKED

PLOT DATE = 4/19/2006
FILE NAME = c:\projects\29mpk\n\phase_1\sheets\plotsheets.dgn
PLOT SCALE = 10.000 ' / IN.
USER NAME = shoupkz

IL 29 MAINLINE