CONTRACT NO. 88804

| F.A.P. RTE. | SECTION | COUNTY | TOTAL SHEETS | SHEET NO. |
|---|---|---|---|---|
| 669 | 11W-3,RS-8,• | TAZEWELL | 442 | 390 |
| STA. 302+75.00 | | TO STA. 302+85.00 | | |
| FED. ROAD DIST. NO. | ILLINOIS | FED. AID PROJECT | | |

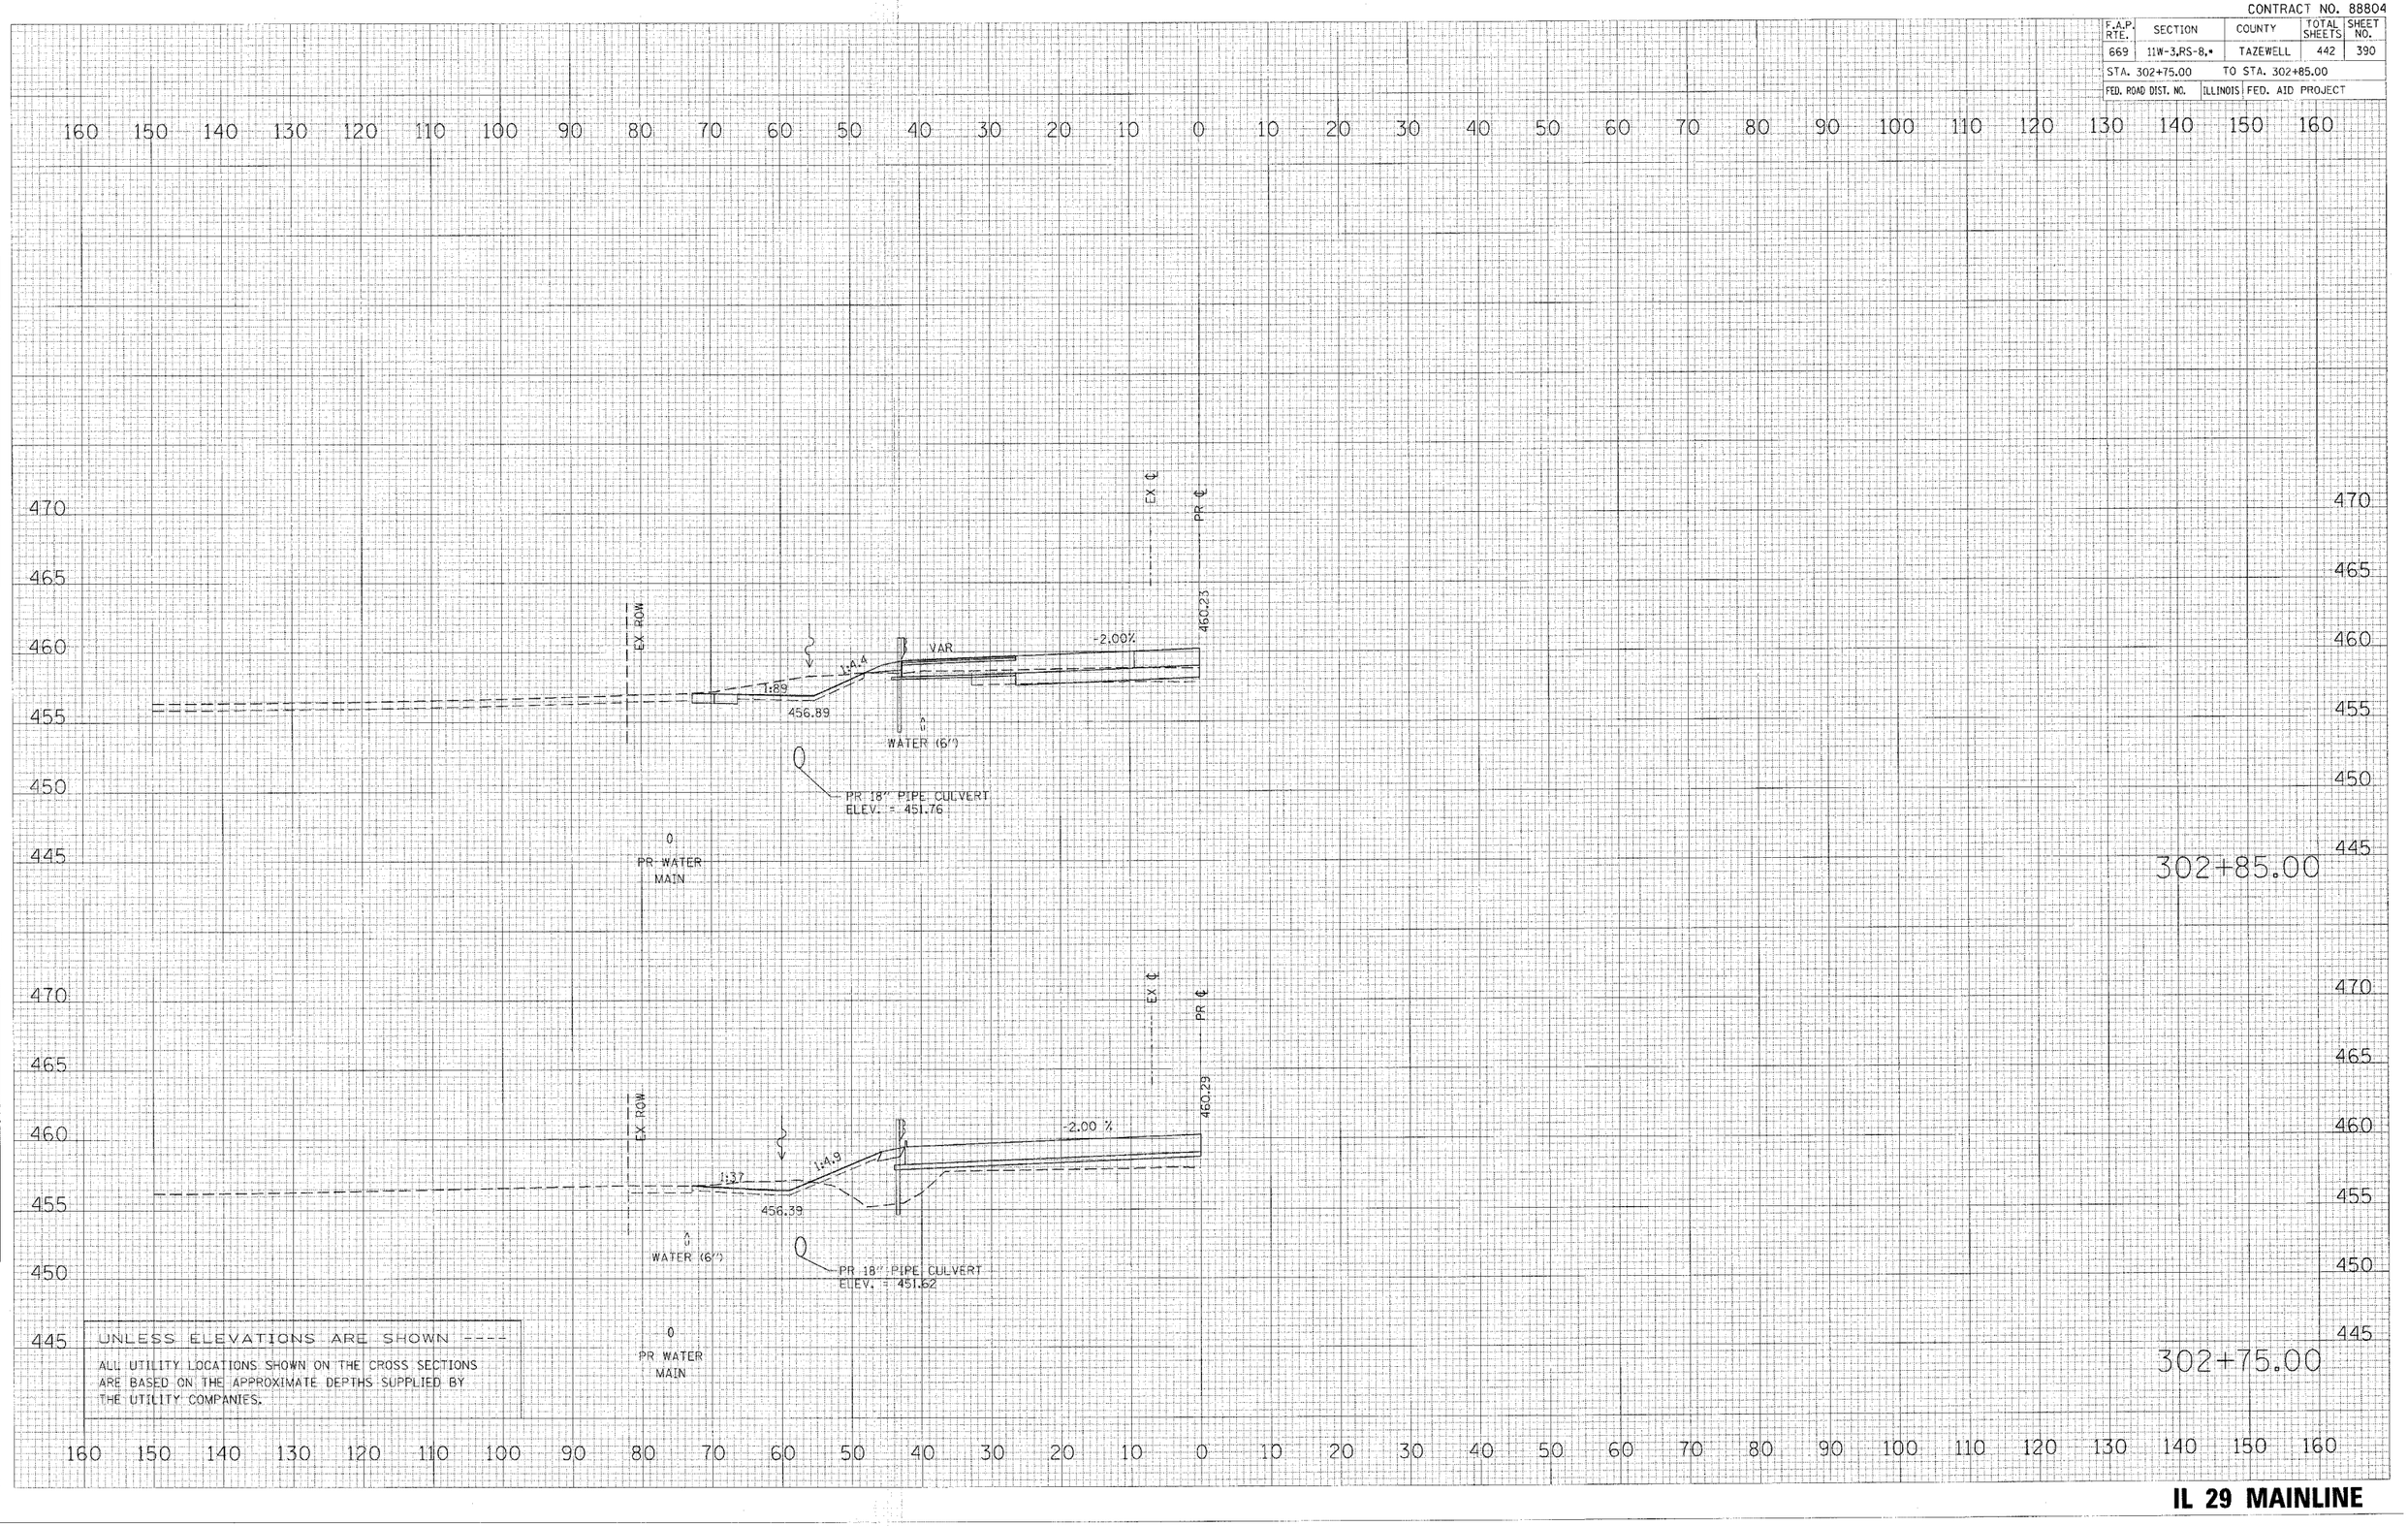


FINAL SURVEY — ORIGINAL SURVEY

BY | DATE

SURVEYED
PLOTTED
CHECKED
AREAS CHECKED

NOTE BOOK
NO.

PLOT DATE = 4/19/2006
FILE NAME = c:\projects\29-peki\phase_II\sections\graphic
DGN FILE = 8d.dgn
USER NAME = awaghe