CONTRACT NO. 88804

F.A.P RTE.	SECTION	COUNTY	TOTAL SHEETS	SHEET NO.
669	11W-3,RS-8,*	TAZEWELL	442	441
STA. 12+83.55		TO STA. 13+03.55		
FED. ROAD DIST. NO.	ILLINOIS	FED. AID PROJECT		

* 11BR-1, 11BR-2

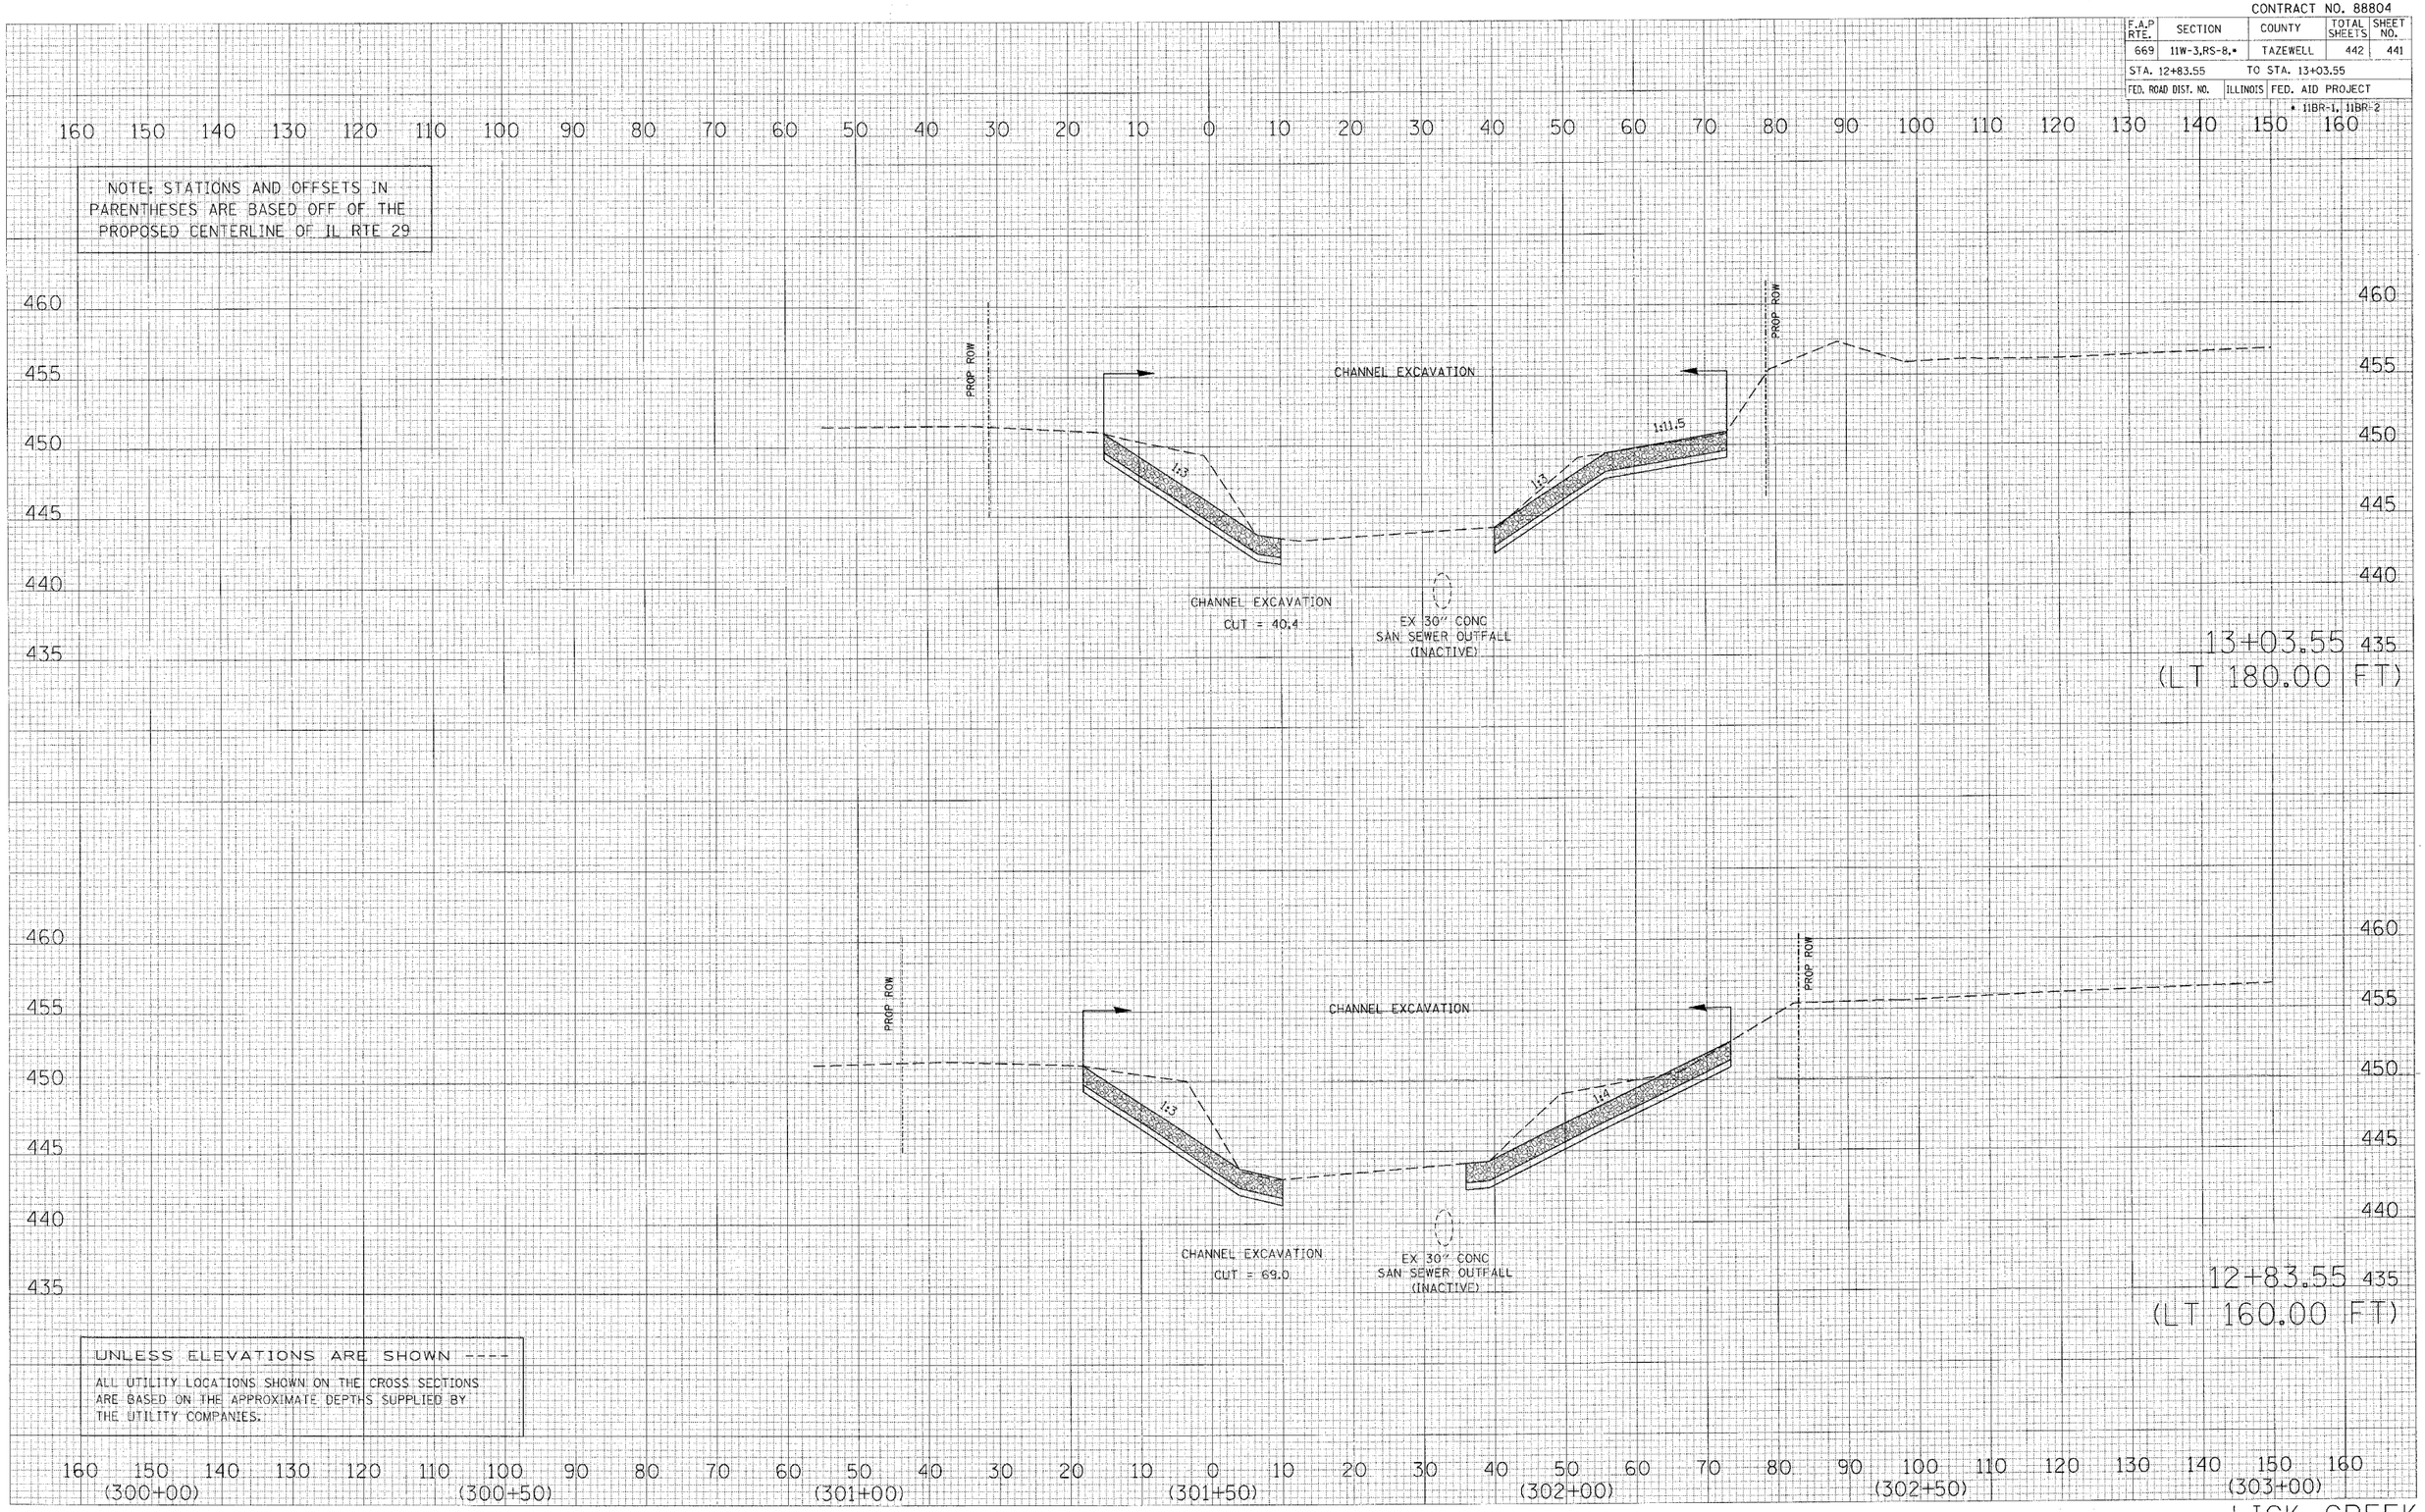

LICK CREEK

FINAL SURVEY NOTE BOOK NO. | SURVEYED | PLOTTED | TEMPLATE | AREAS | AREAS CHECKED | BY | DATE

ORIGINAL SURVEY NO. | SURVEYED | PLOTTED | TEMPLATE | AREAS | AREAS CHECKED | BY | DATE

PLOT DATE = 4/18/2006
FILE NAME = c:\projects\29npekin\phase_II\xsdrs\rtes\11\xsdrs_11w_3_rs_8.dgn
PLOT SCALE = 10.0000 ' / IN.
USER NAME = shouphz