C.H.	SECTION	COUNTY	TOTAL SHEETS	SH NO.
7	03-00016-00-BR	TAZEWELL	23	
STA. 9+00.00		TO STA. 12+50.00		
FED. ROAD DIST. NO.	ILLINOIS	CONTRACT NO. 89296		

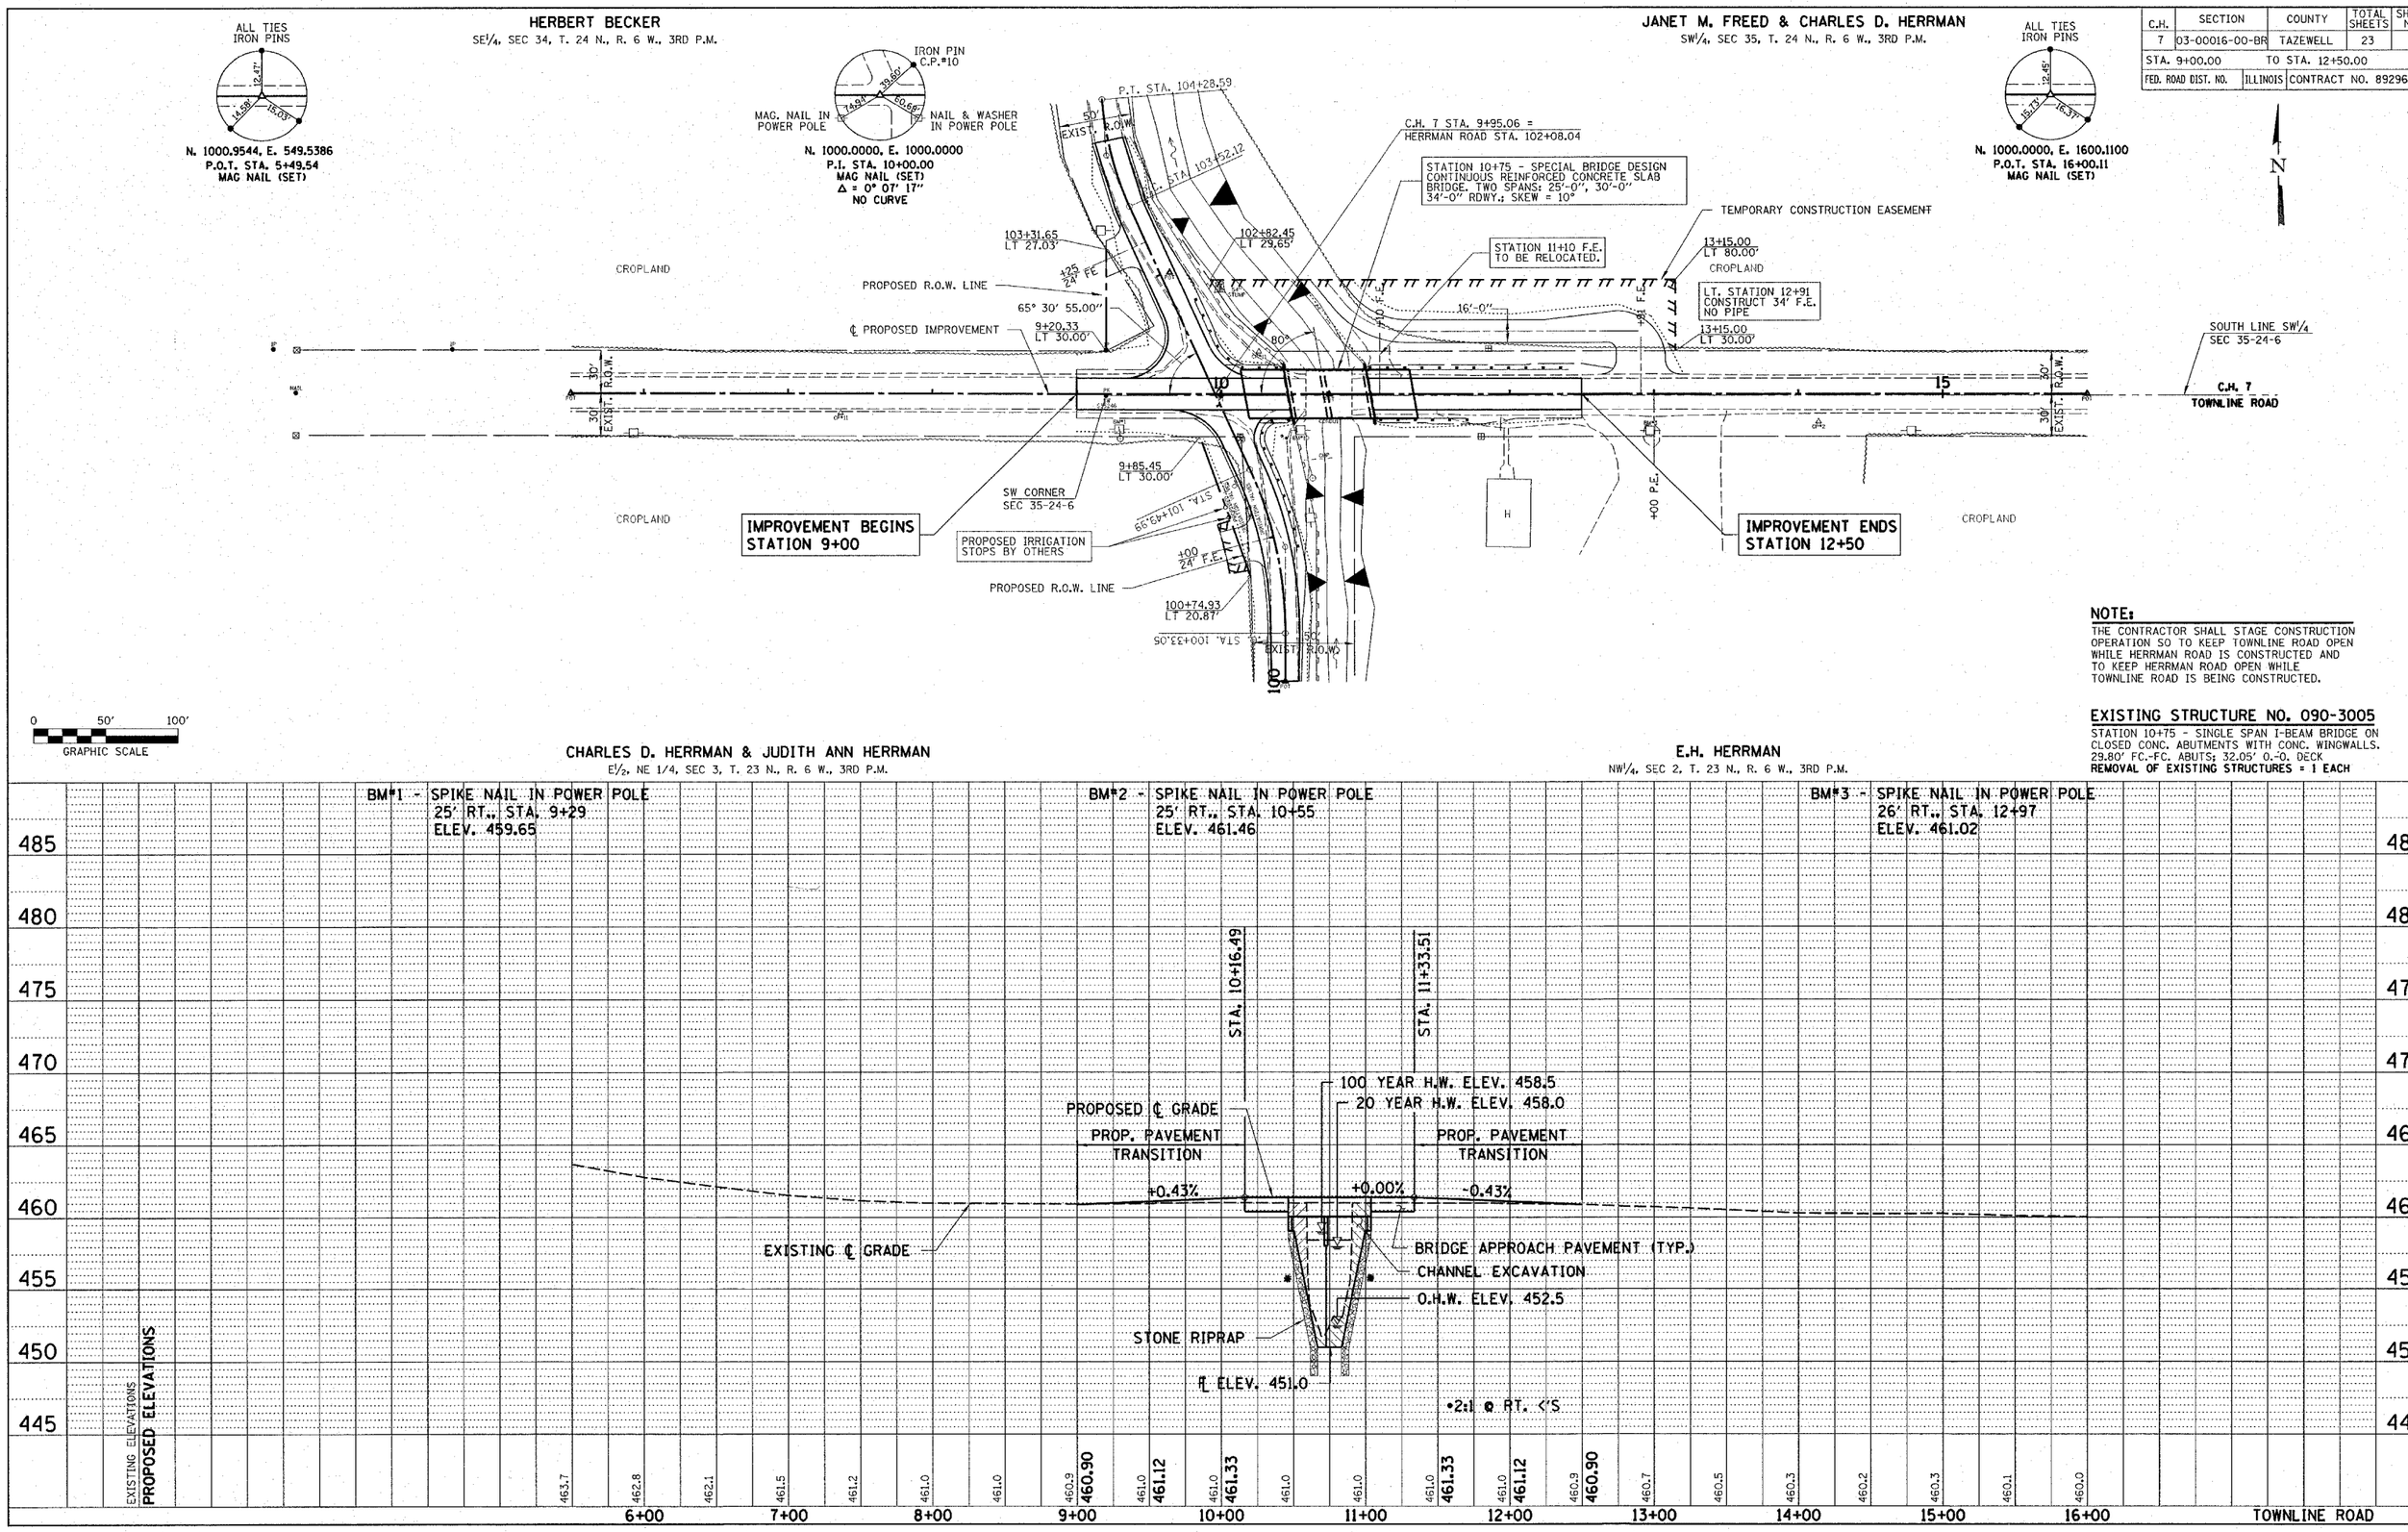

NOTE:
THE CONTRACTOR SHALL STAGE CONSTRUCTION OPERATION SO TO KEEP TOWNLINE ROAD OPEN WHILE HERRMAN ROAD IS CONSTRUCTED AND TO KEEP HERRMAN ROAD OPEN WHILE TOWNLINE ROAD IS BEING CONSTRUCTED.

EXISTING STRUCTURE NO. 090-3005
STATION 10+75 - SINGLE SPAN I-BEAM BRIDGE ON CLOSED CONC. ABUTMENTS WITH CONC. WINGWALLS. 29.80' FC.-FC. ABUTS; 32.05' O.-O. DECK
REMOVAL OF EXISTING STRUCTURES = 1 EACH

PLAN					
NOTE BOOK NO.	SURVEYED / PLOTTED / ALIGNMENT CHECKED / PT. OF M.A. / CHECKED / C.ADD FILE NAME	BY	DATE
		R.L.	05/28/03
		R.B.	05/28/03
			2003PM0000

PROFILE			
NOTE BOOK NO.	SURVEYED / PLOTTED / GRADES CHECKED / B.M. NOTED / STRUCTURE NOTATNS CHKD	BY	DATE