Notes:
Space Reinforcement in cap to miss anchor bolts.
Pour steps monolithically with cap.
See sheet 22 of 27 for Sections A-A and B-B.
Bars indicated thus 6 x 2-#8 etc. indicates 6 lines of bars with 2 lengths per line.
See sheet 17 of 27 for anchor bolt details.

STATE OF ILLINOIS
DEPARTMENT OF TRANSPORTATION

ROUTE NO.	SECTION	COUNTY	TOTAL SHEETS	SHEET NO.
F.A.I. 57	10-32HB -3.K	CHAMPAIGN	352	130
FED. ROAD DIST. NO. 7	ILLINOIS	FED. AID PROJECT-		

SHEET NO. 21
27 SHEETS

Contract #90758

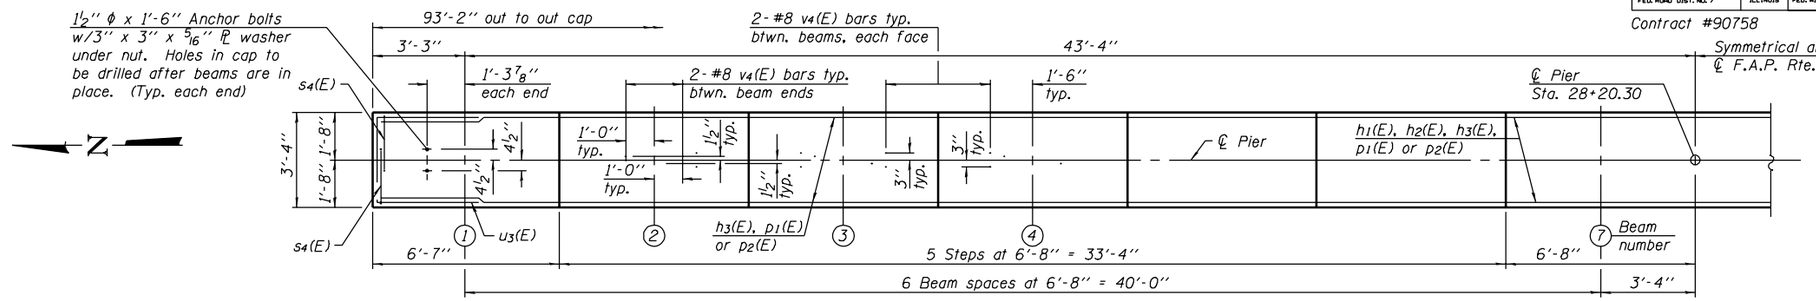

TOP PLAN

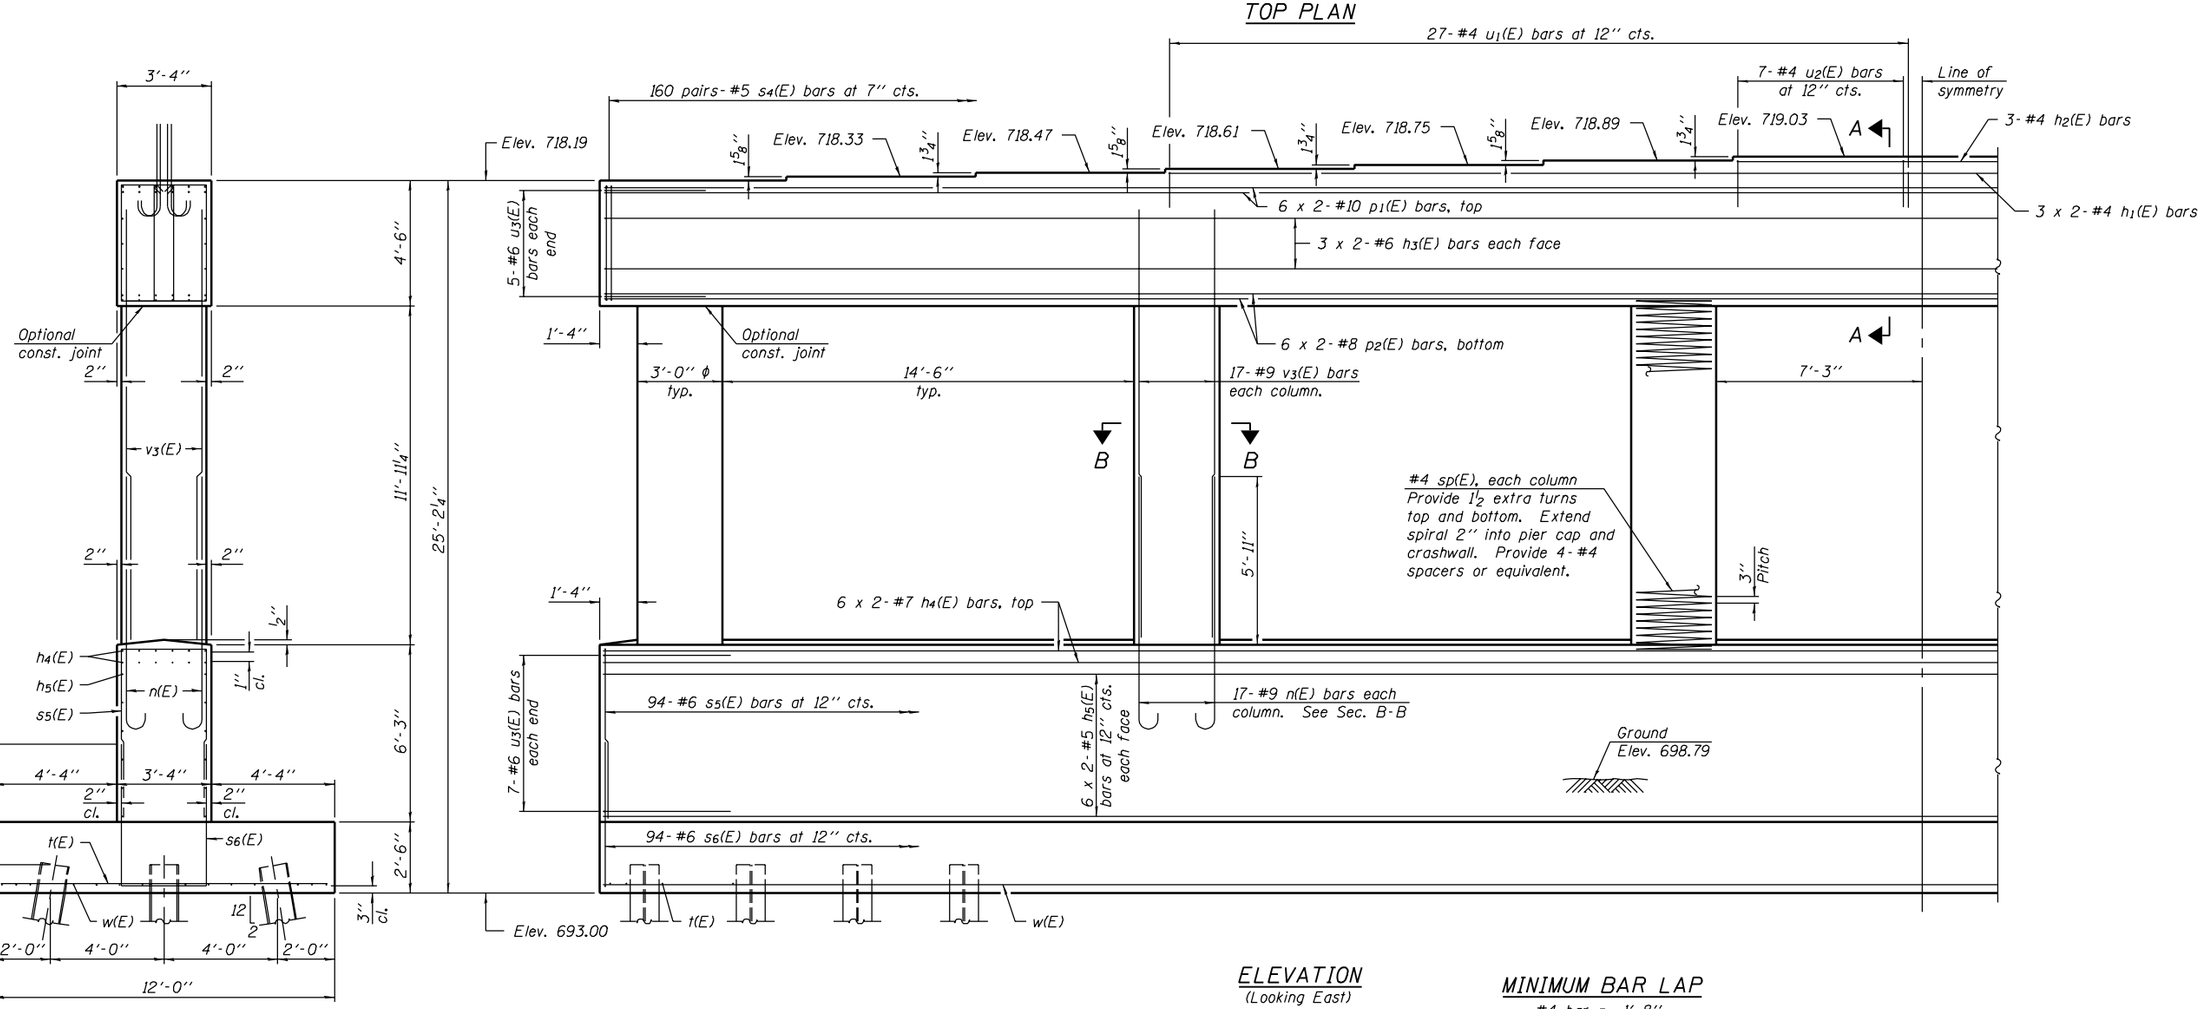

ELEVATION
(Looking East)

END VIEW

MINIMUM BAR LAP

#4 bar	1'-8"
#5 bar	2'-2"
#6 bar	2'-7"
#7 bar	3'-5"
#8 bar	4'-6"
#10 bar	7'-3"

DESIGNED	Gholam R. Ahanchi
CHECKED	Rebecca L. Tharp
DRAWN	Michael B. Mossman
CHECKED	G.R.A. / R.L.T.

April 28, 2006
EXAMINED Thomas J. Domagalski
ENGINEER OF BRIDGE DESIGN
PASSED Ralph E. Anderson
ENGINEER OF BRIDGES AND STRUCTURES

PIER
F.A.I. ROUTE 57 SEC. 10-32HB-3.K
CHAMPAIGN COUNTY
STATION 297+20.45
STRUCTURE NO. 010-0272