F.A.I. RTE.	SECTION	COUNTY	TOTAL SHEETS	SHEET NO.
57	10-32HB-3,K	CHAMPAIGN	352	147

CONTRACT NO. 90758

INTERSECTION OF CURTIS ROAD WITH RAMPS C AND D

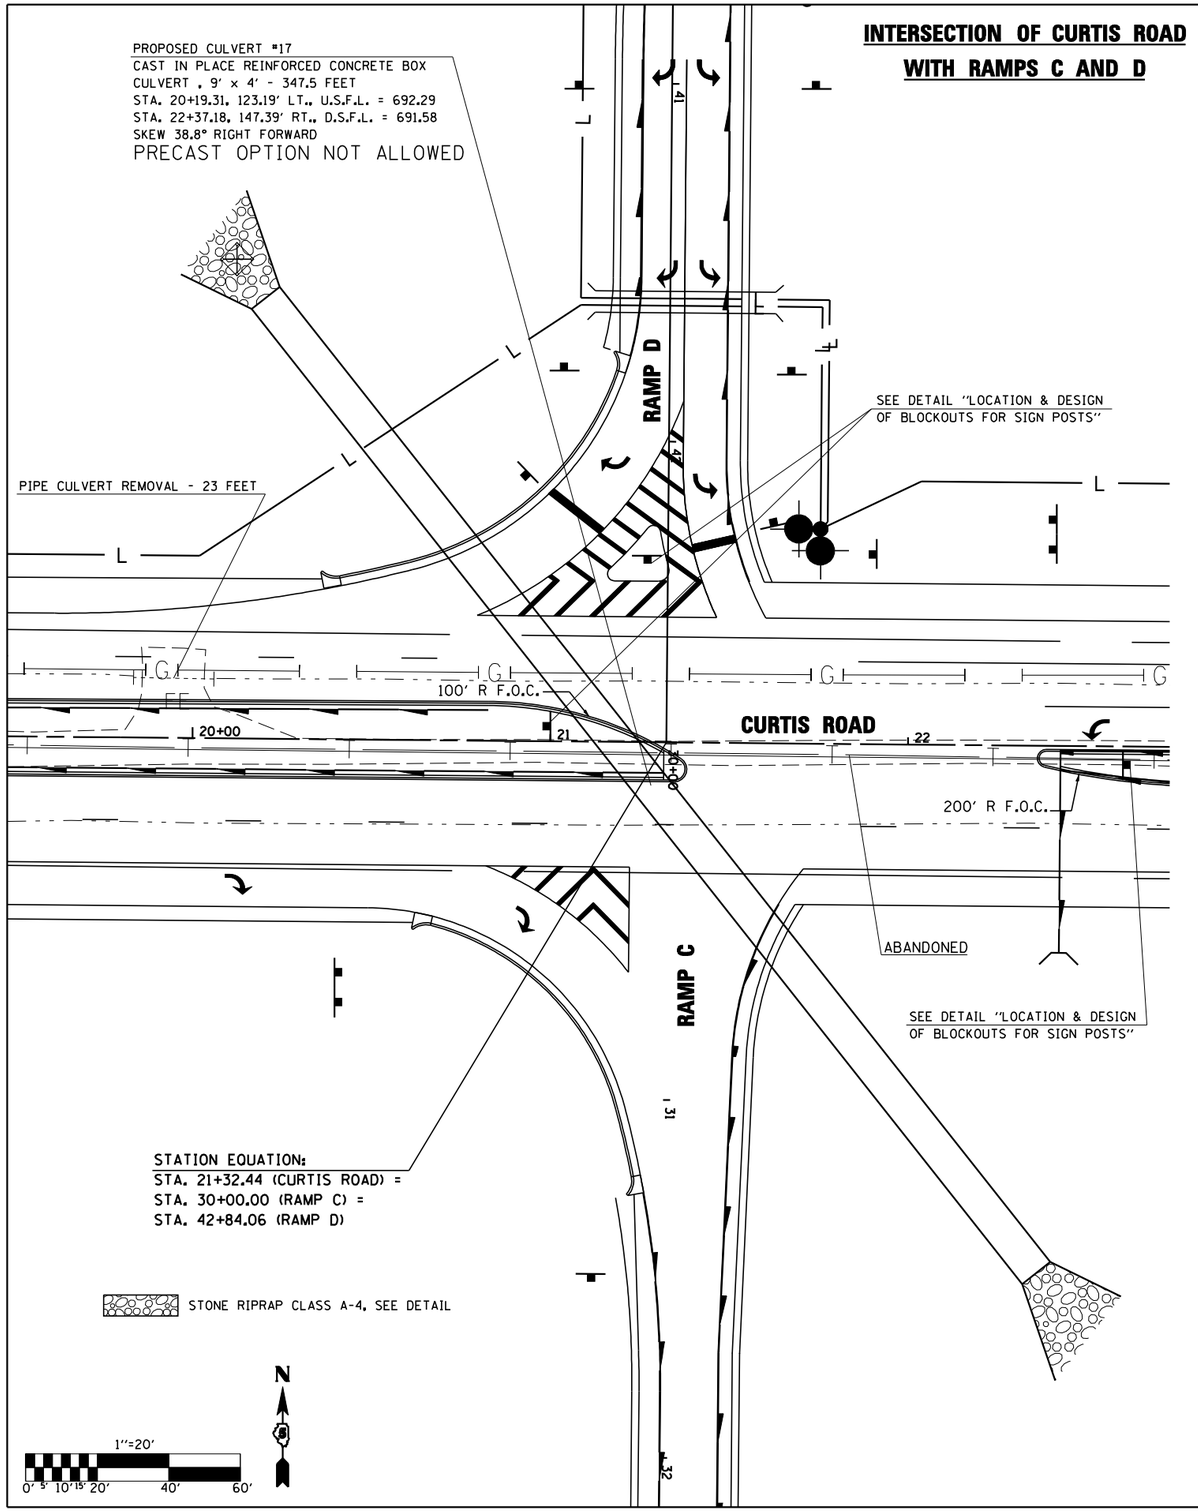

INTERSECTION OF CURTIS ROAD WITH RAMPS A AND B

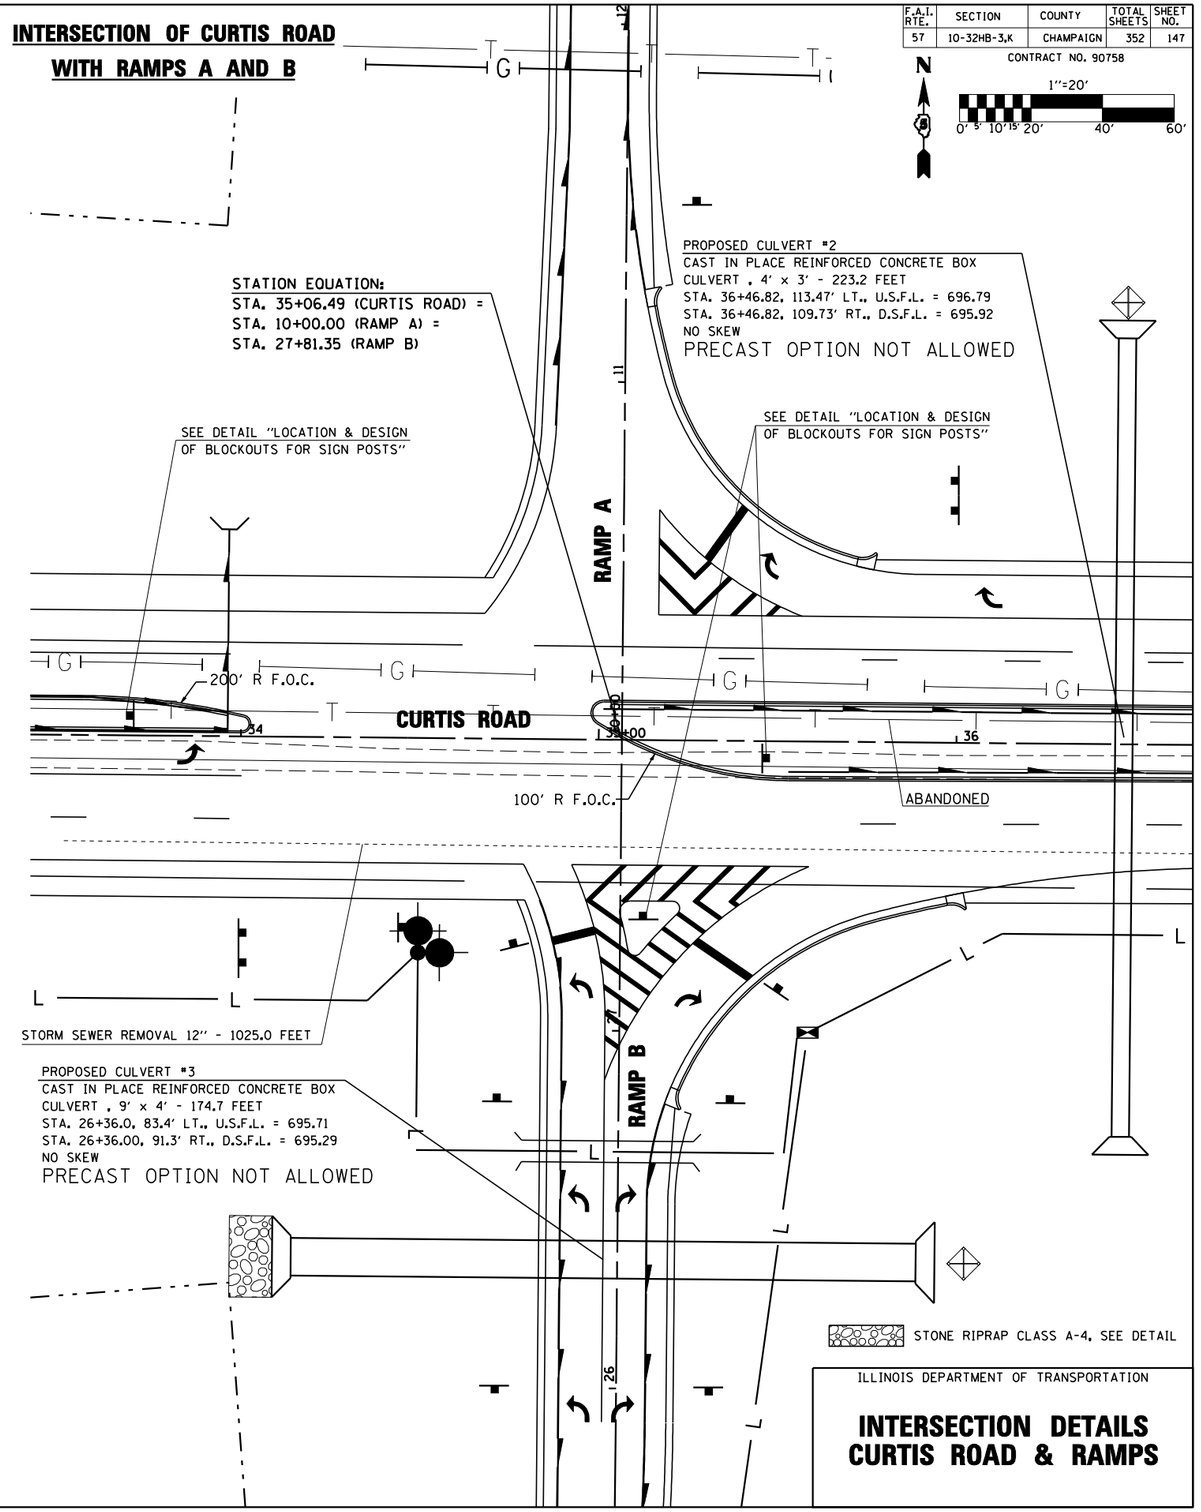

ILLINOIS DEPARTMENT OF TRANSPORTATION

INTERSECTION DETAILS CURTIS ROAD & RAMPS