3/30/2006

CONTRACT NO. 90758

F.A.I RTE.	SECTION	COUNTY	TOTAL SHEETS	SHEET NO.
57	10-32HB-3,K	CHAMPAIGN	352	220
STA. 32+00.00		TO STA. 32+00.00		
FED. ROAD DIST. NO.	ILLINOIS	FED. AID PROJECT		

CURTIS ROAD

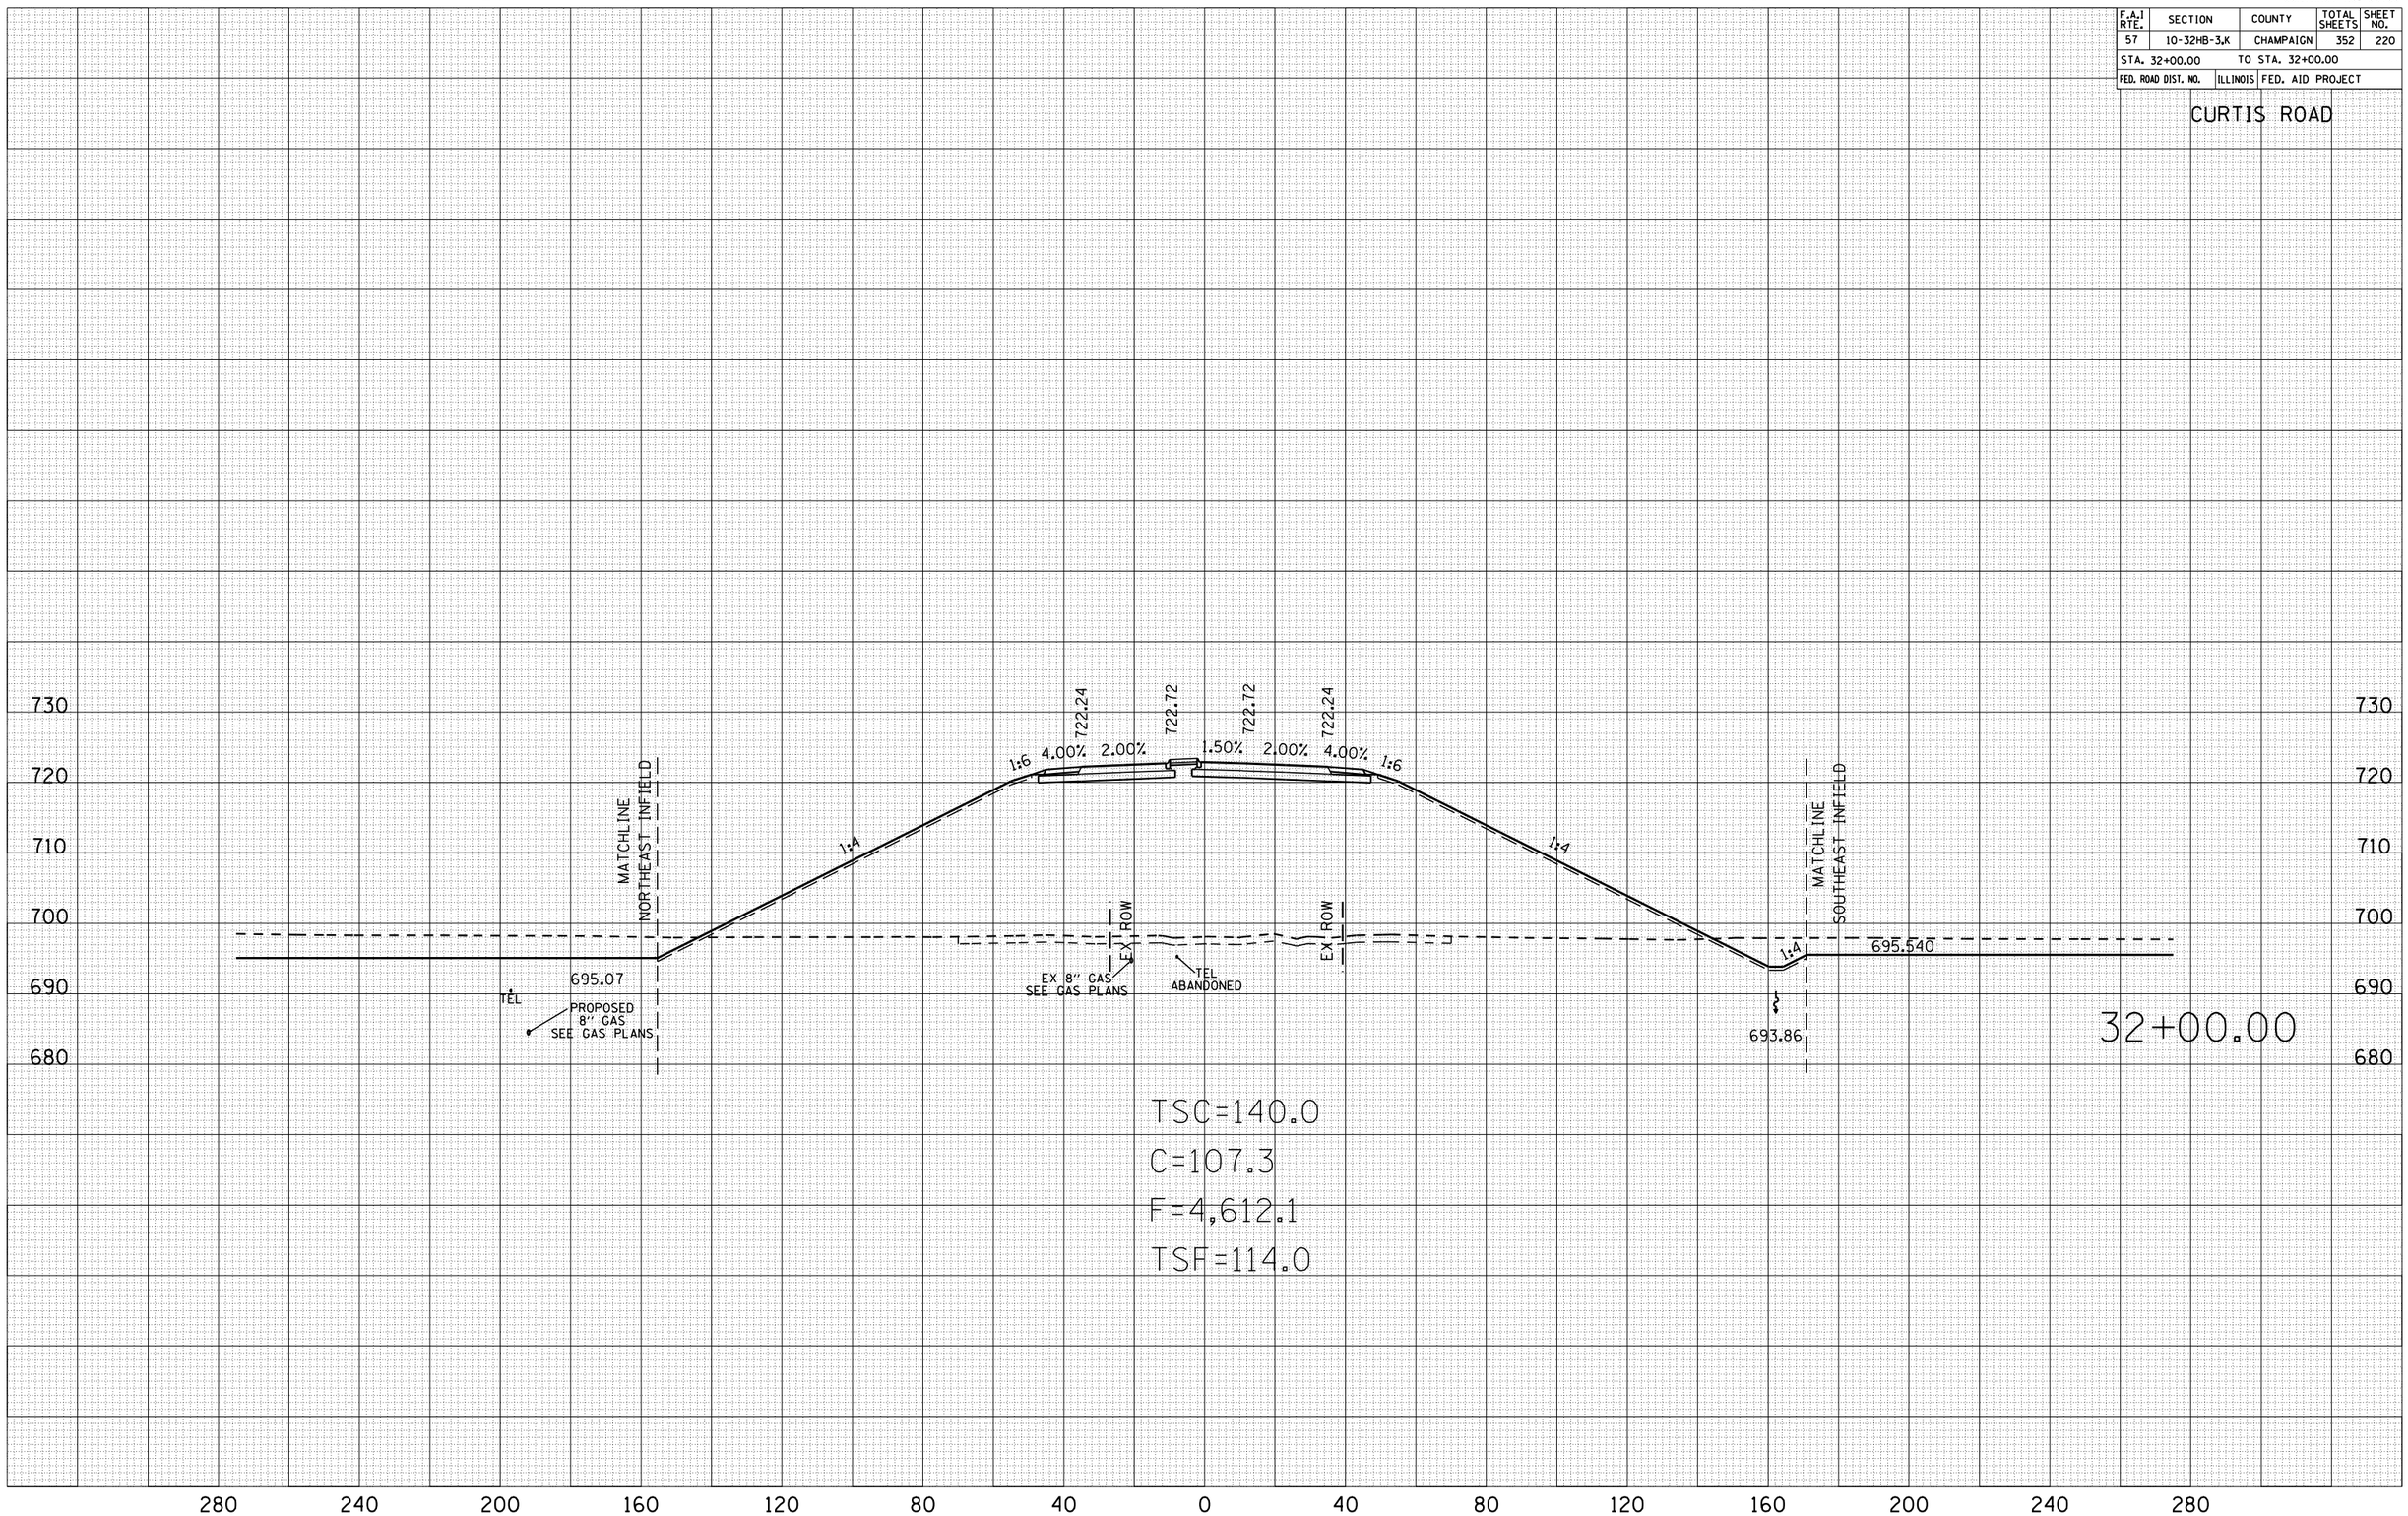

FINAL SURVEY		BY	DATE
SURVEYED			
PLOTTED			
NOTE BOOK	TABULATE		
	AREAS		
NO.	AREAS CHECKED		

ORIGINAL SURVEY		BY	DATE
SURVEYED			
PLOTTED			
NOTE BOOK	TABULATE		
	AREAS		
NO.	AREAS CHECKED		

c:\projects\d505095\xscurtis.dgn