3/30/2006

CONTRACT NO. 90758

F.A.I RTE.	SECTION	COUNTY	TOTAL SHEETS	SHEET NO.
57	10-32HB-3,K	CHAMPAIGN	352	231
STA. 48+00.00	TO STA. 49+00.00			
FED. ROAD DIST. NO.	ILLINOIS	FED. AID PROJECT		

CURTIS ROAD

FINAL SURVEY	NOTE BOOK	NO.	BY	DATE
SURVEYED				
PLOTTED				
PLANIMETRIC				
AREAS				
AREAS CHECKED				

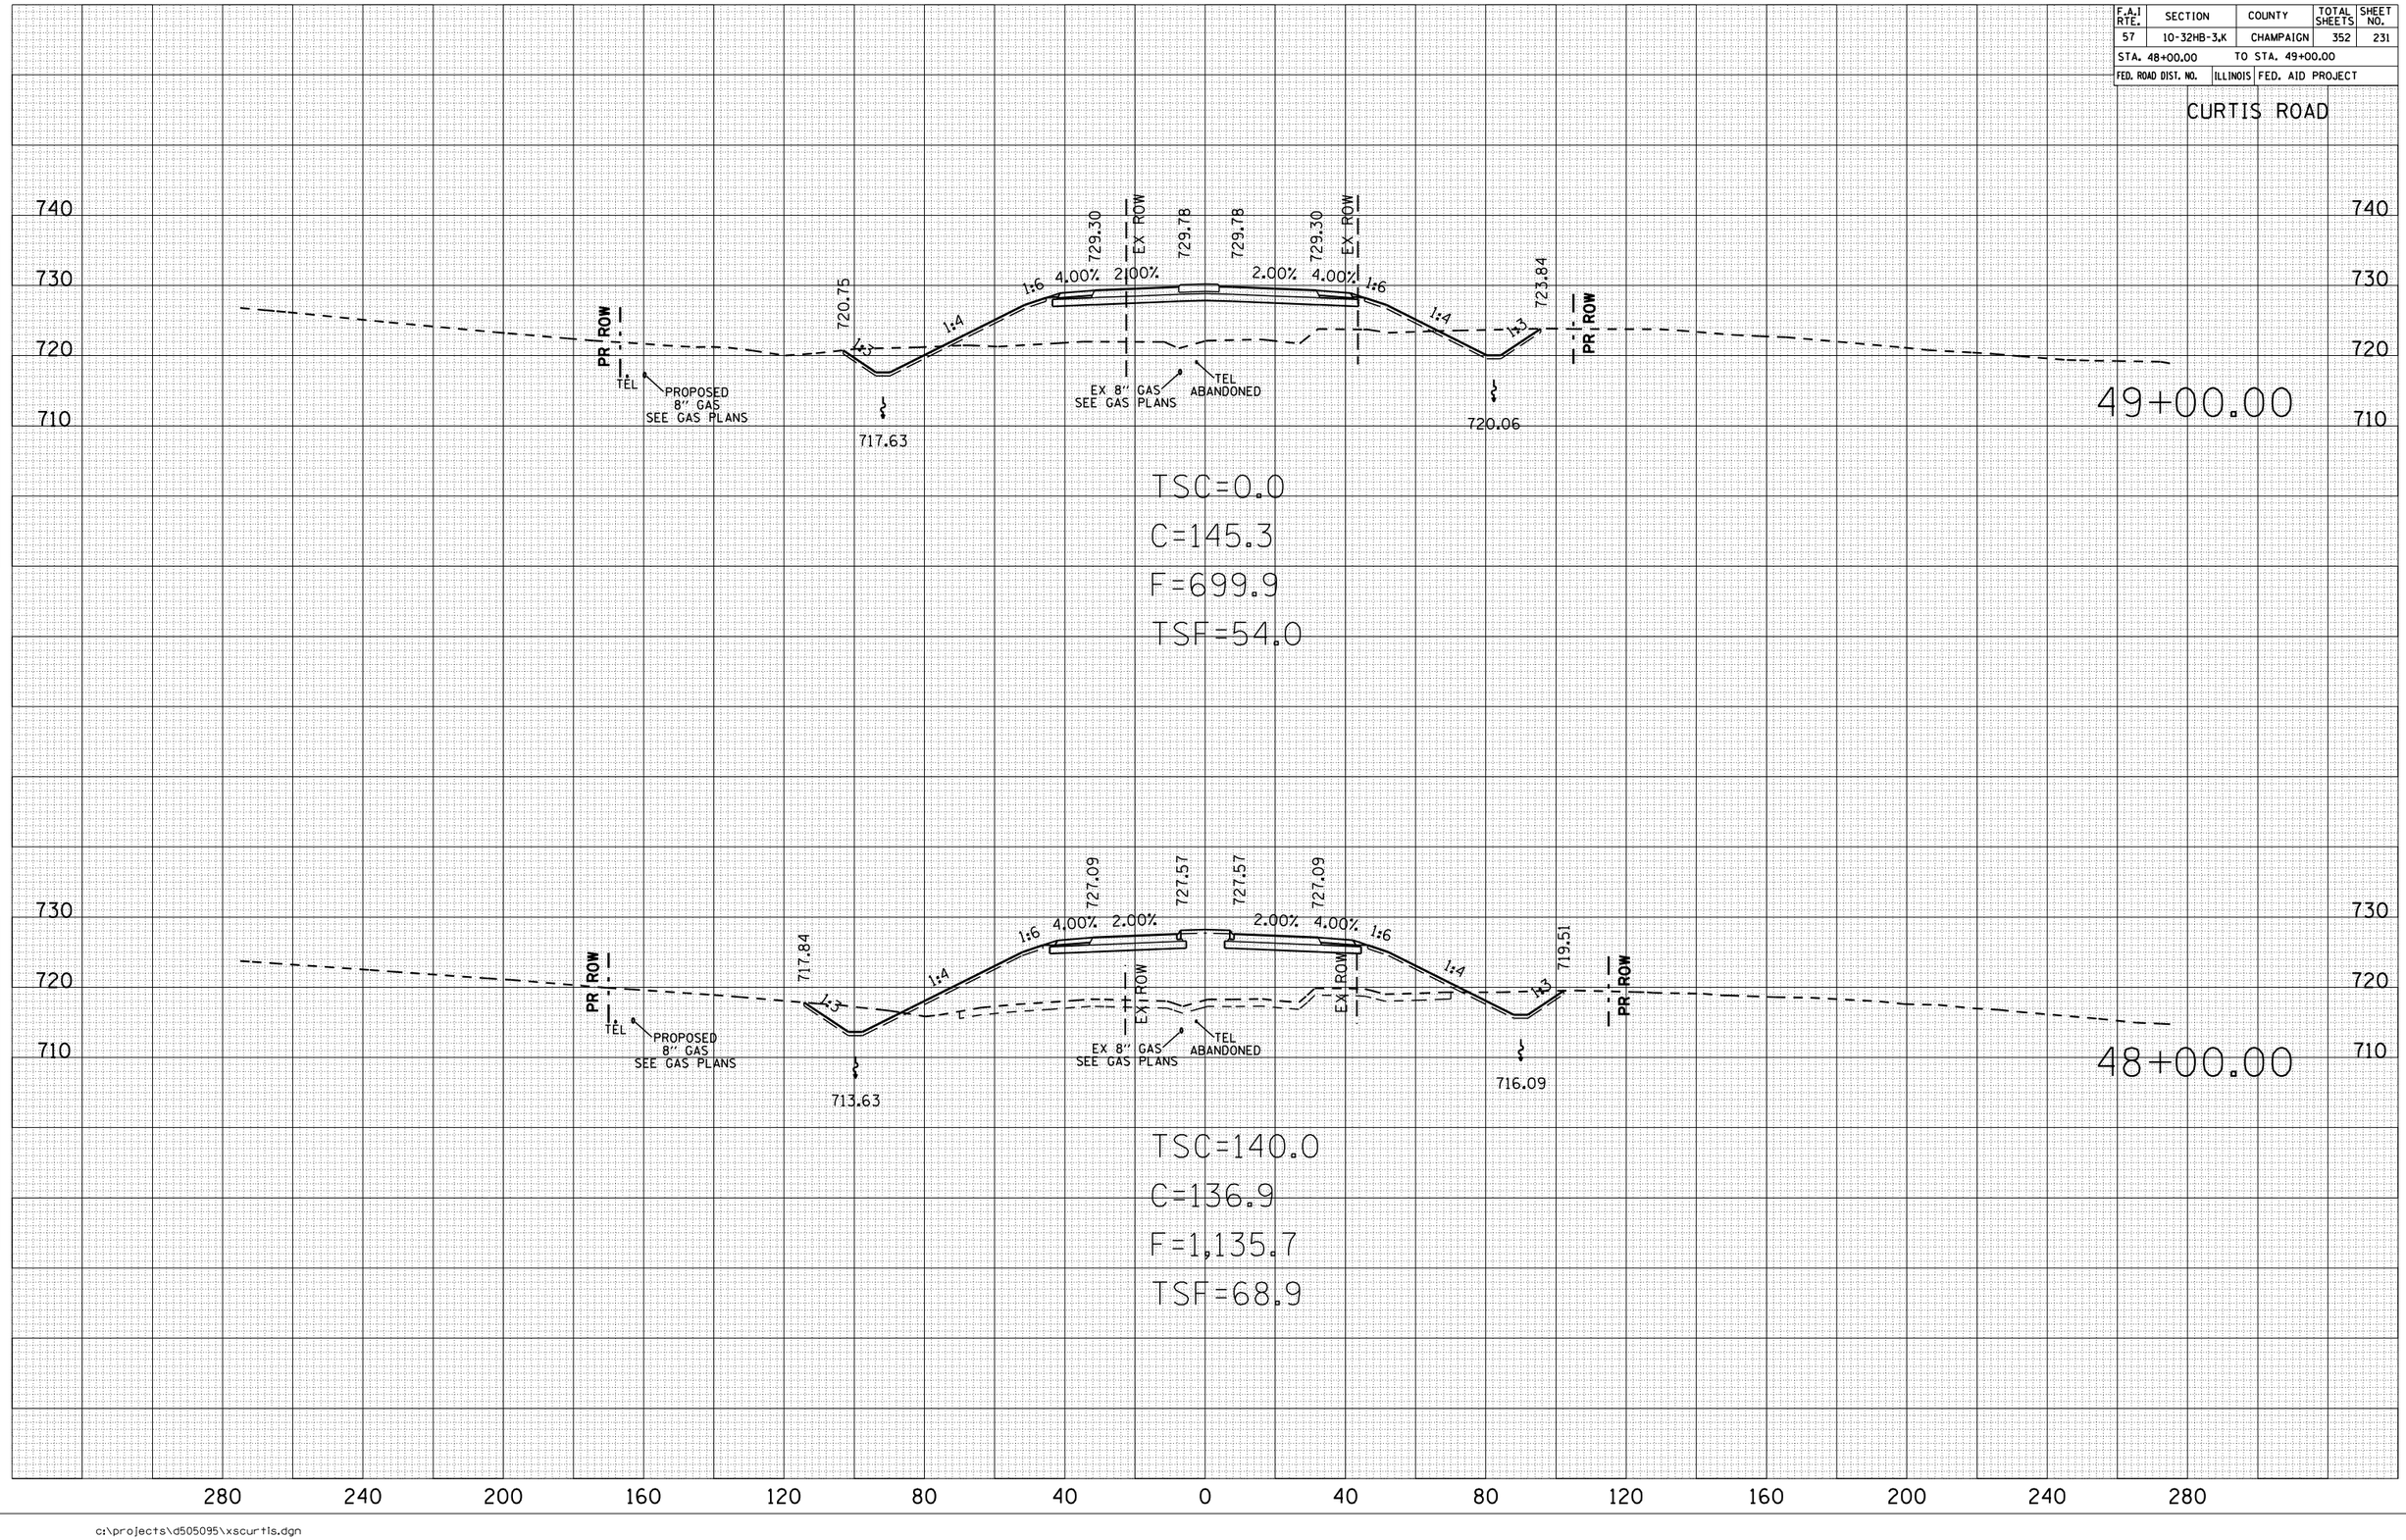

ORIGINAL SURVEY	NOTE BOOK	NO.	BY	DATE
SURVEYED				
PLOTTED				
PLANIMETRIC				
AREAS				
AREAS CHECKED				

c:\projects\d505095\xscurtis.dgn