3/30/2006

CONTRACT NO. 90758

F.A.I RTE.	SECTION	COUNTY	TOTAL SHEETS	SHEET NO.
57	10-32HB-3,K	CHAMPAIGN	352	297
STA. 18+00.00	TO STA. 19+00.00			
FED. ROAD DIST. NO.	ILLINOIS	FED. AID PROJECT		

RAMP A

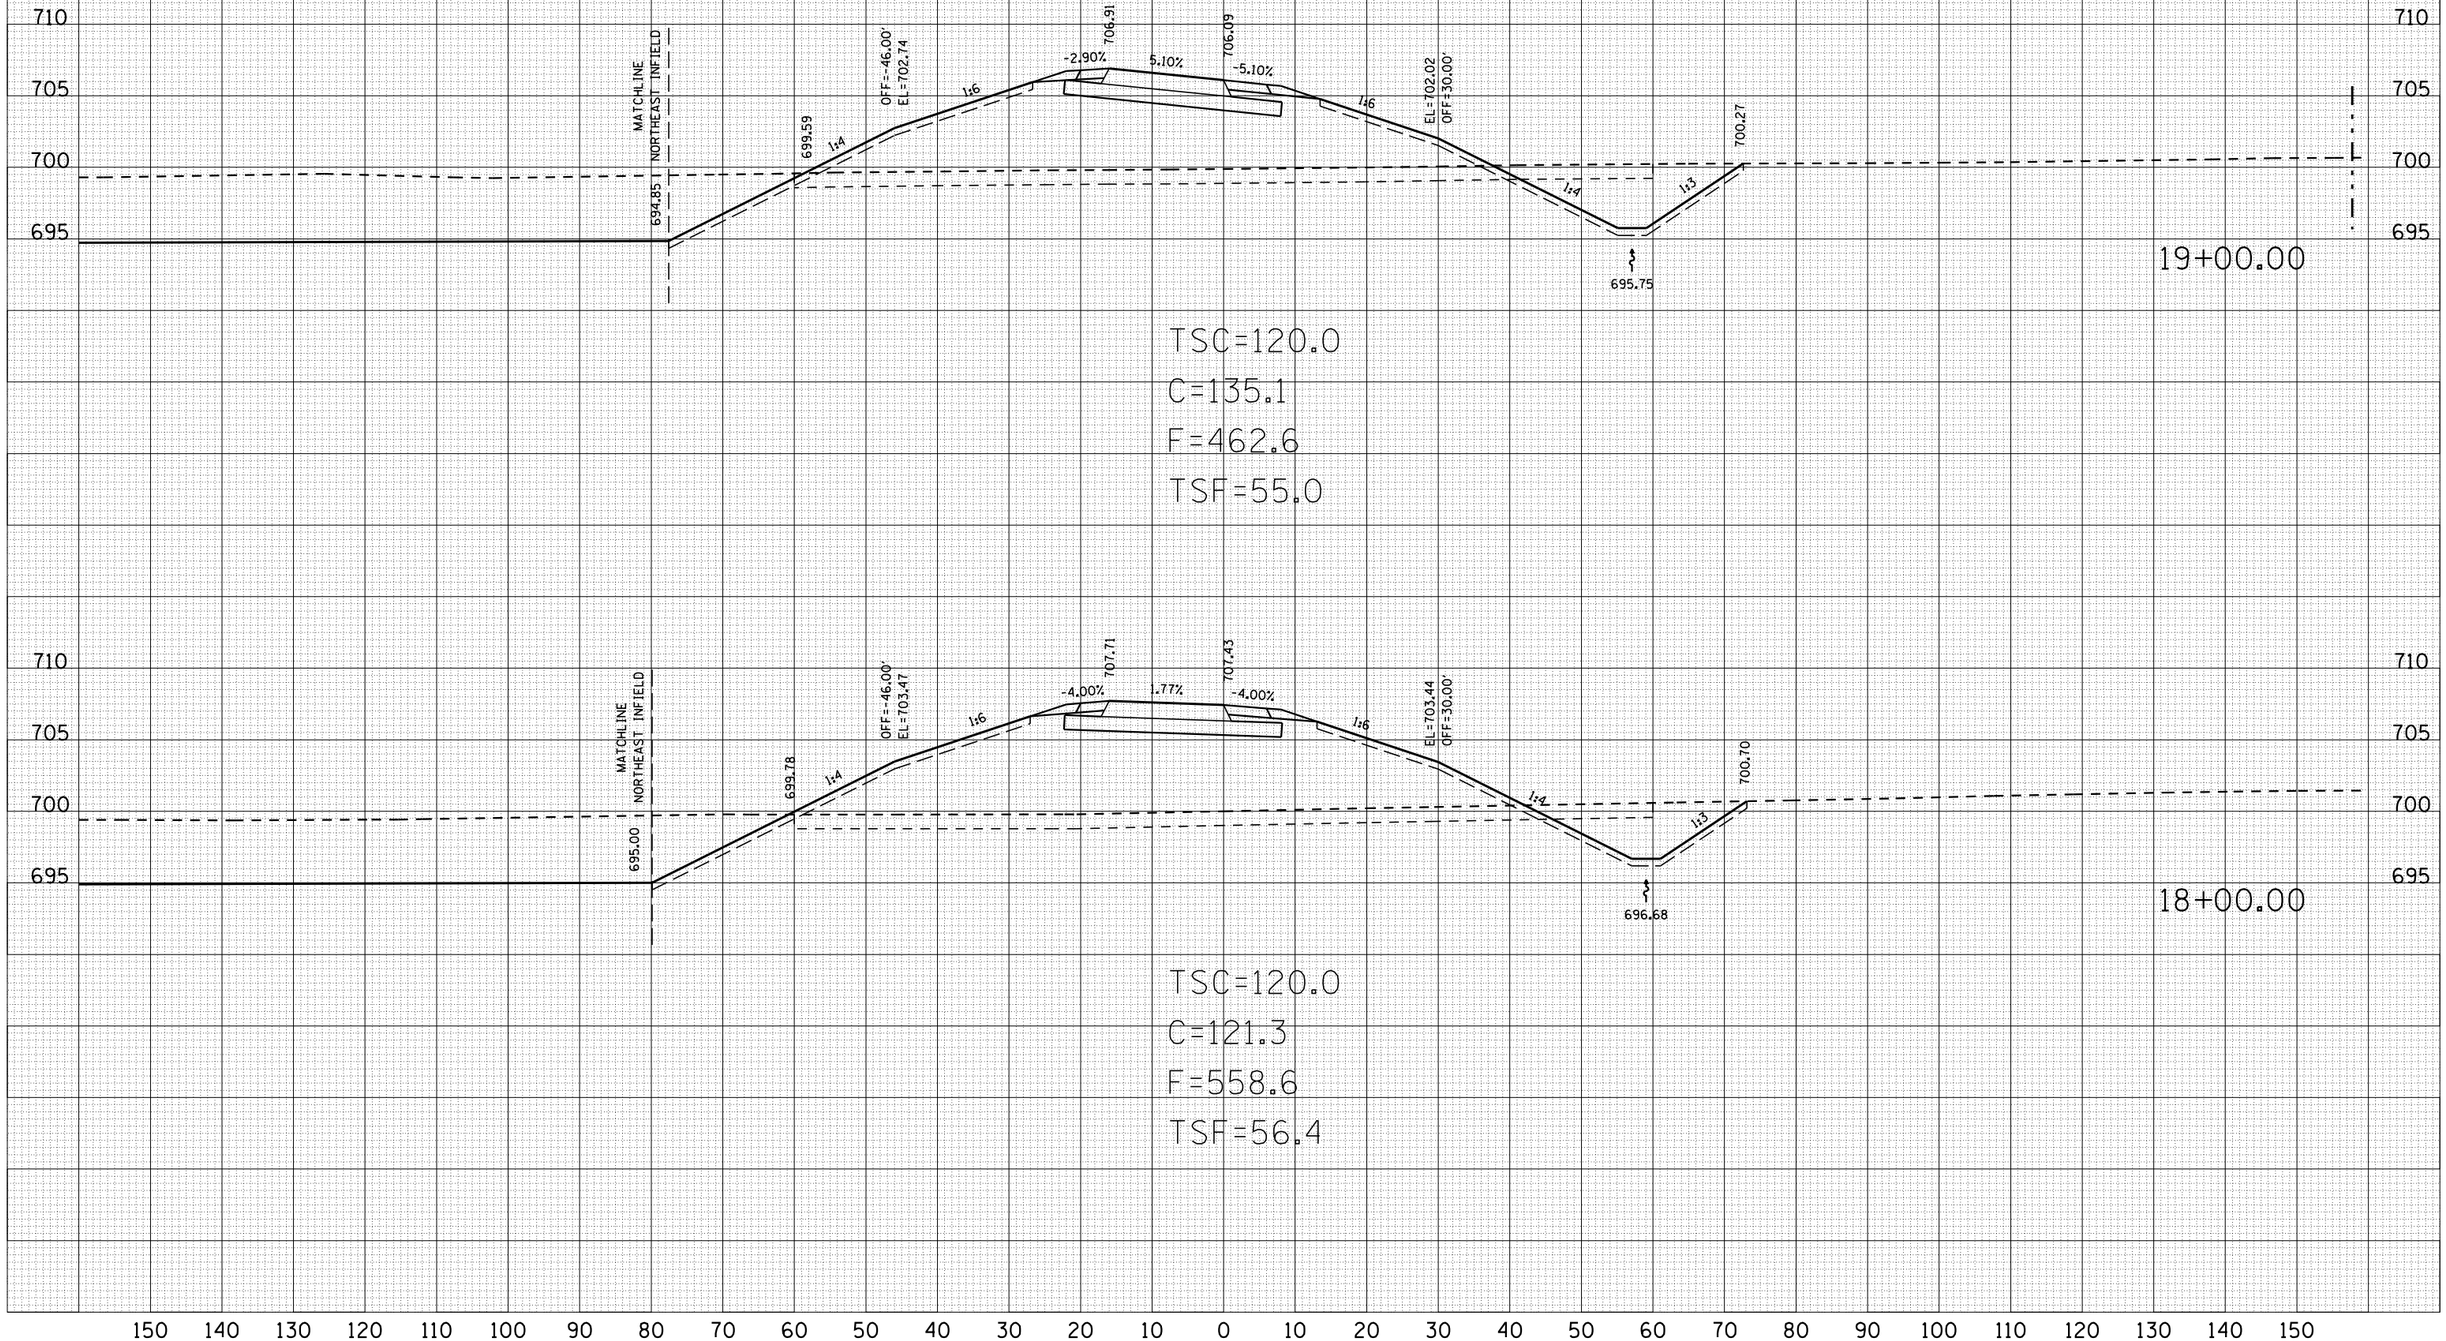

FINAL SURVEY	NOTE BOOK	NO.	BY	DATE
SURVEYED				
PLOTTED				
TRANSFERRED				
AREAS				
AREAS CHECKED				

ORIGINAL SURVEY	NOTE BOOK	NO.	BY	DATE
SURVEYED				
PLOTTED				
TRANSFERRED				
AREAS				
AREAS CHECKED				

c:\projects\d505095\xsrampa.dgn