3/30/2006

CONTRACT NO. 90758

| F.A.I RTE. | SECTION | COUNTY | TOTAL SHEETS | SHEET NO. |
|---|---|---|---|---|
| 57 | 10-32HB-3,K | CHAMPAIGN | 352 | 347 |
| STA. 35+00.00 | | TO STA. 36+00.00 | | |
| FED. ROAD DIST. NO. | ILLINOIS | FED. AID PROJECT | | |

FINAL SURVEY
NOTE BOOK
NO.
SURVEYED
PLOTTED
TRANSMITTED
AREAS
AREAS CHECKED
BY
DATE

## RAMP D

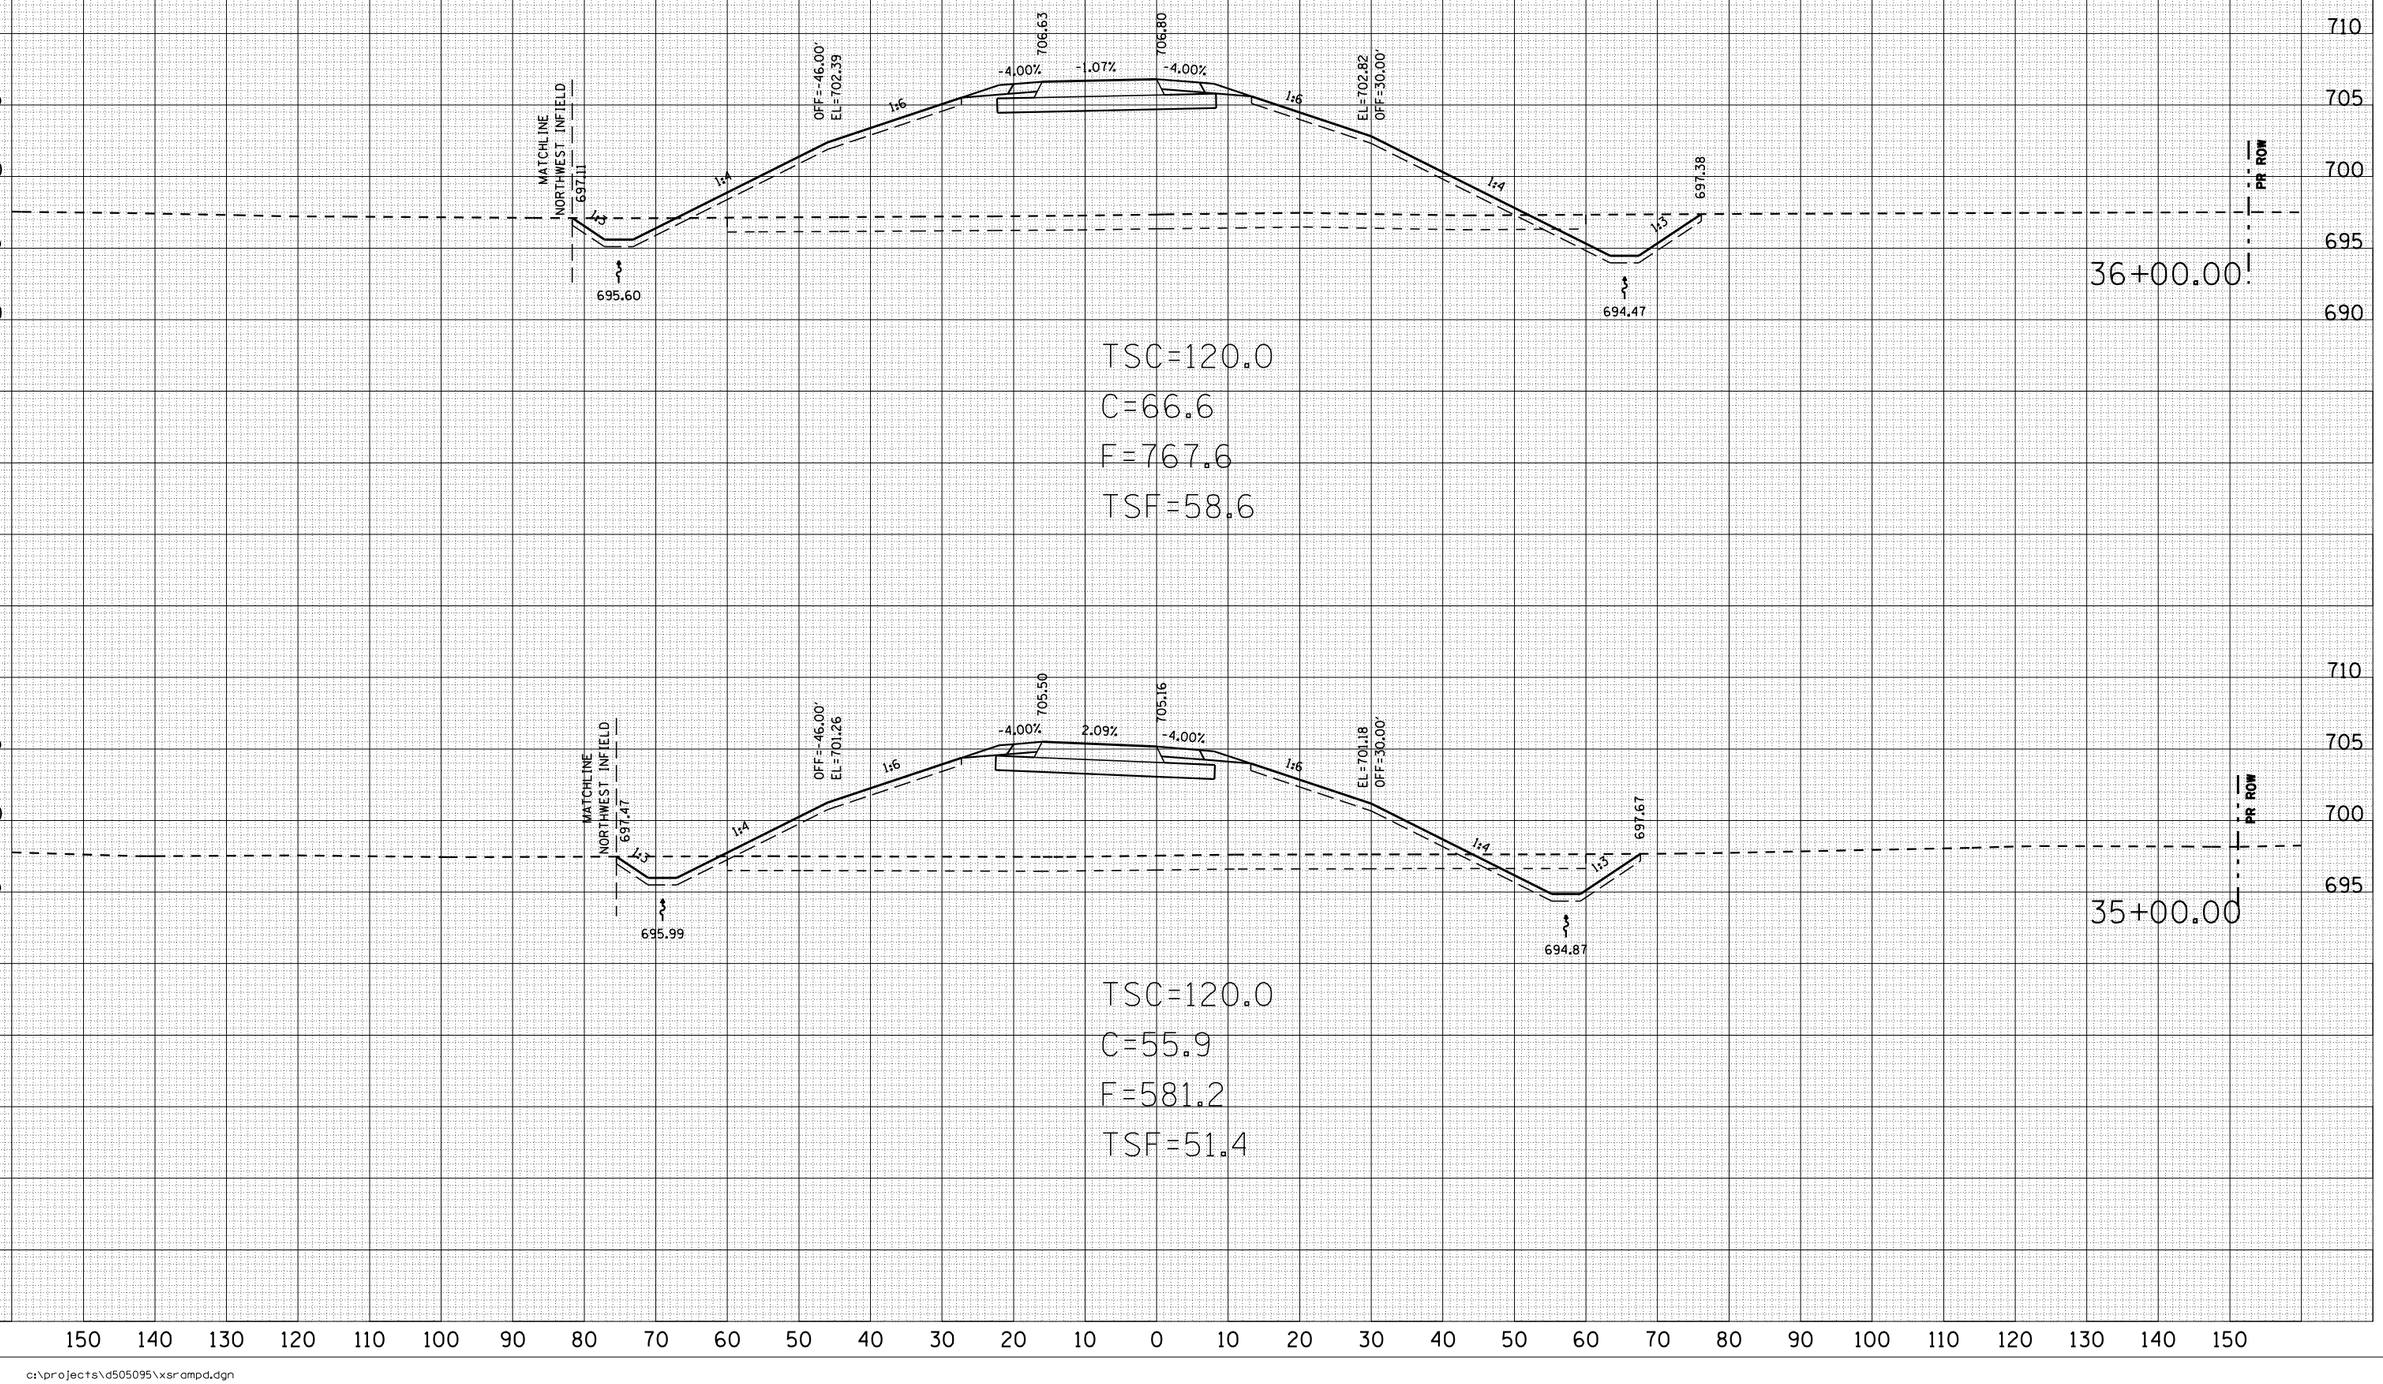


ORIGINAL SURVEY
NOTE BOOK
NO.
SURVEYED
PLOTTED
TRANSMITTED
AREAS
AREAS CHECKED
BY
DATE

150 140 130 120 110 100 90 80 70 60 50 40 30 20 10 0 10 20 30 40 50 60 70 80 90 100 110 120 130 140 150

c:\projects\d505095\xsrampd.dgn