ORIGINAL SURVEY		BY	DATE
	SURVEYED		
	PLOTTED		
NOTE BOOK	TEMPLATE		
	AREAS		
NO.	AREAS CHECKED		

FINAL SURVEY		BY	DATE
	SURVEYED		
	PLOTTED		
NOTE BOOK	TEMPLATE		
	AREAS		
NO.	AREAS CHECKED		

P:\704files\R40394\Contract1\48_R40394A_XSP001.dgn 3/5/2020

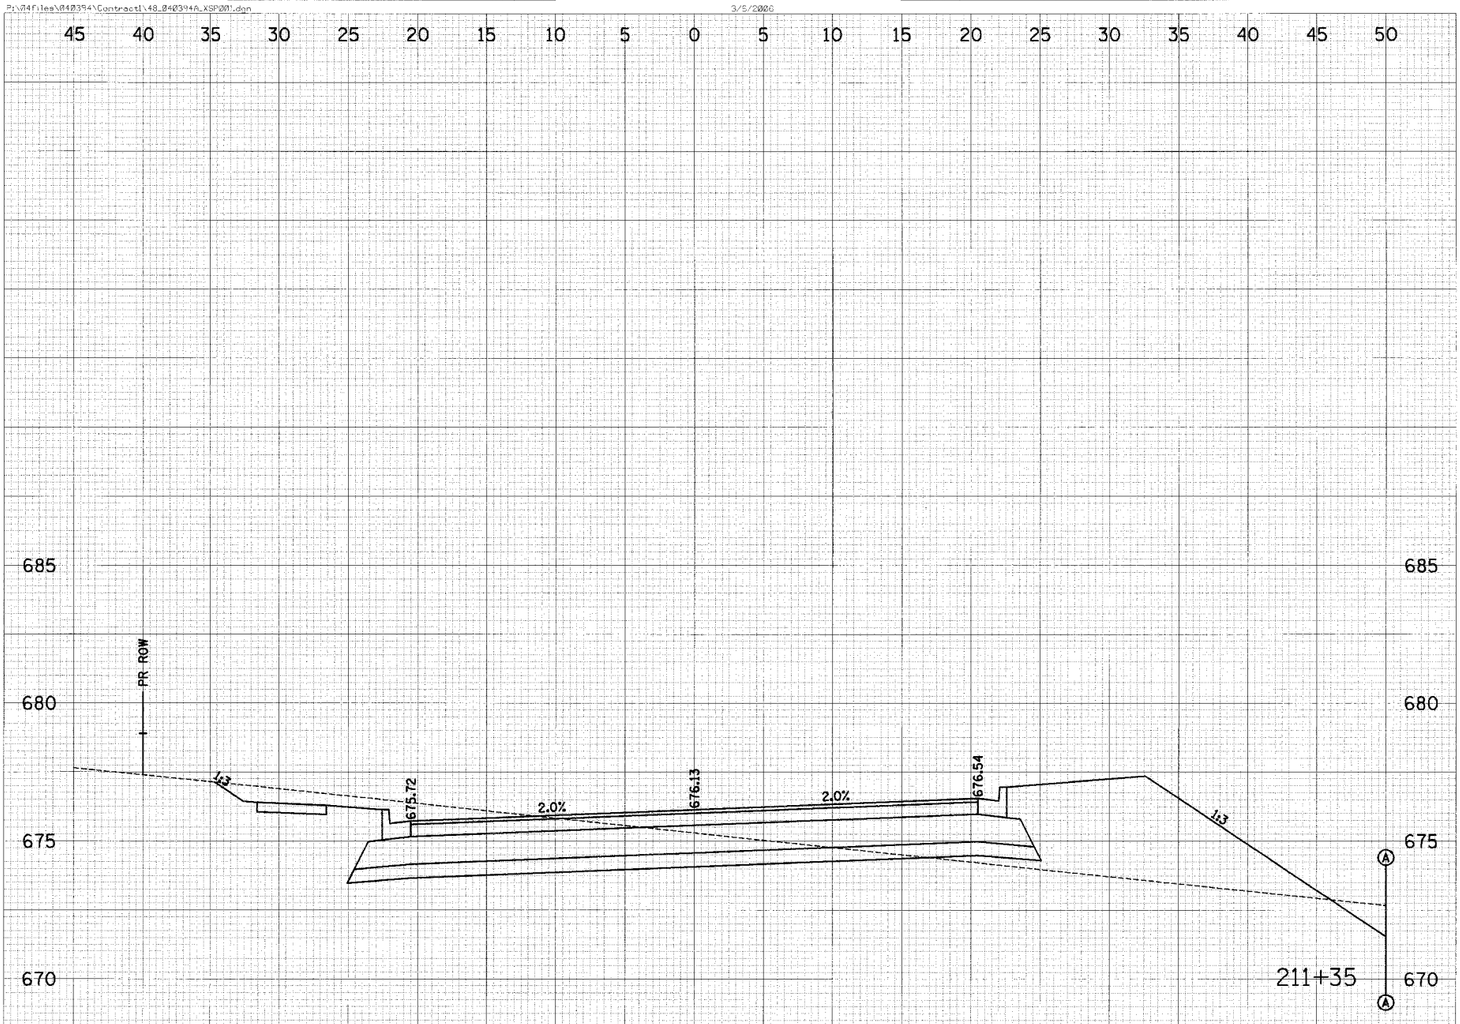

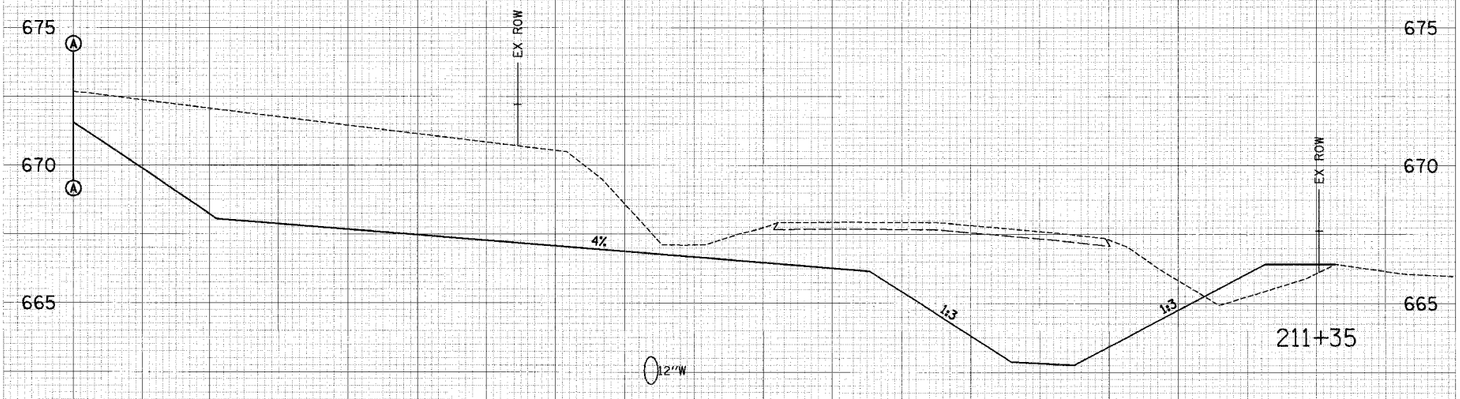

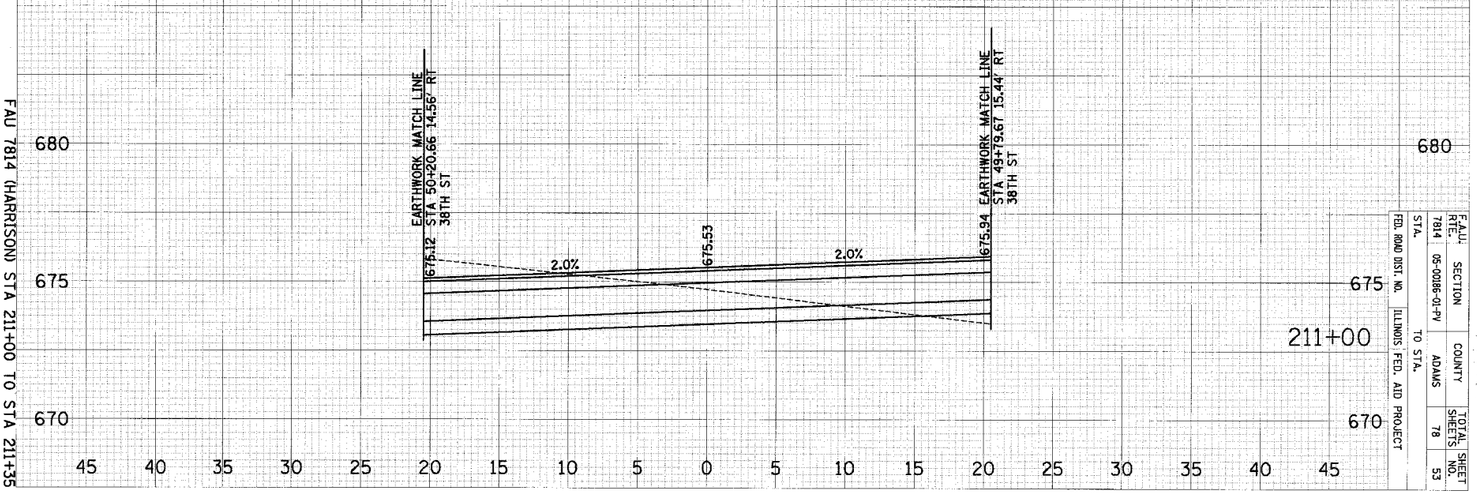

F.A.U. RTE.	SECTION		TOTAL SHEETS	SHEET NO.
7814	05-00186-01-PV	ADAMS	78	53
FED. ROAD DIST. NO.	ILLINOIS FED. AID PROJECT			

STA. TO STA.

FAU 7814 (HARRISON) STA 211+00 TO STA 211+35