CONTRACT NO. 94976

F.A.I. RTE.	SECTION	COUNTY	TOTAL SHEETS	SHEET NO.
70	(25-3,4)RS-2	EFFINGHAM	25	13
STA. 2091+00	TO STA. 2121+00			
FED. ROAD DIST. NO.	ILLINOIS	FED. AID PROJECT		

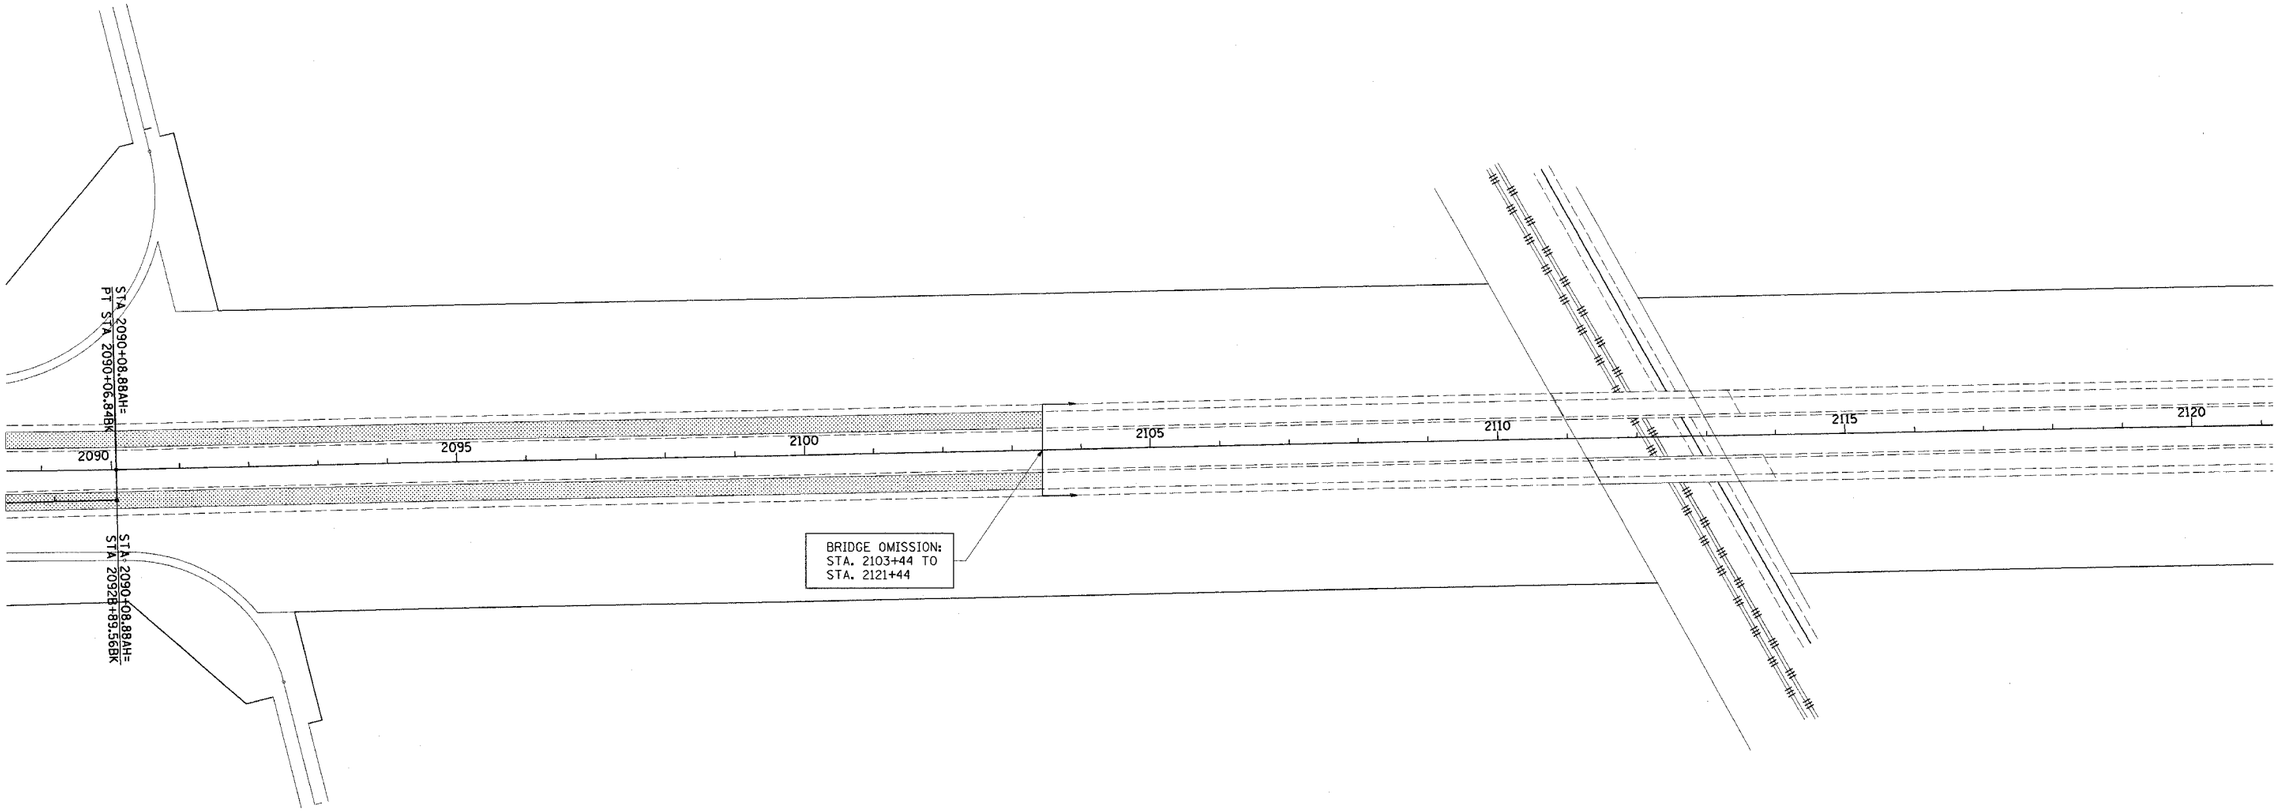

PLOT DATE = 3/30/2006
FILE NAME = &FILE&
PLOT SCALE = &SCALE&
USER NAME = district

REVISIONS NAME	DATE

ILLINOIS DEPARTMENT OF TRANSPORTATION

STA. 2091+00 (EB)
STA. 2089+00 (WB)
TO
STA. 2121+00

SCALE: VERT.
HORIZ.
DATE

DRAWN BY
CHECKED BY